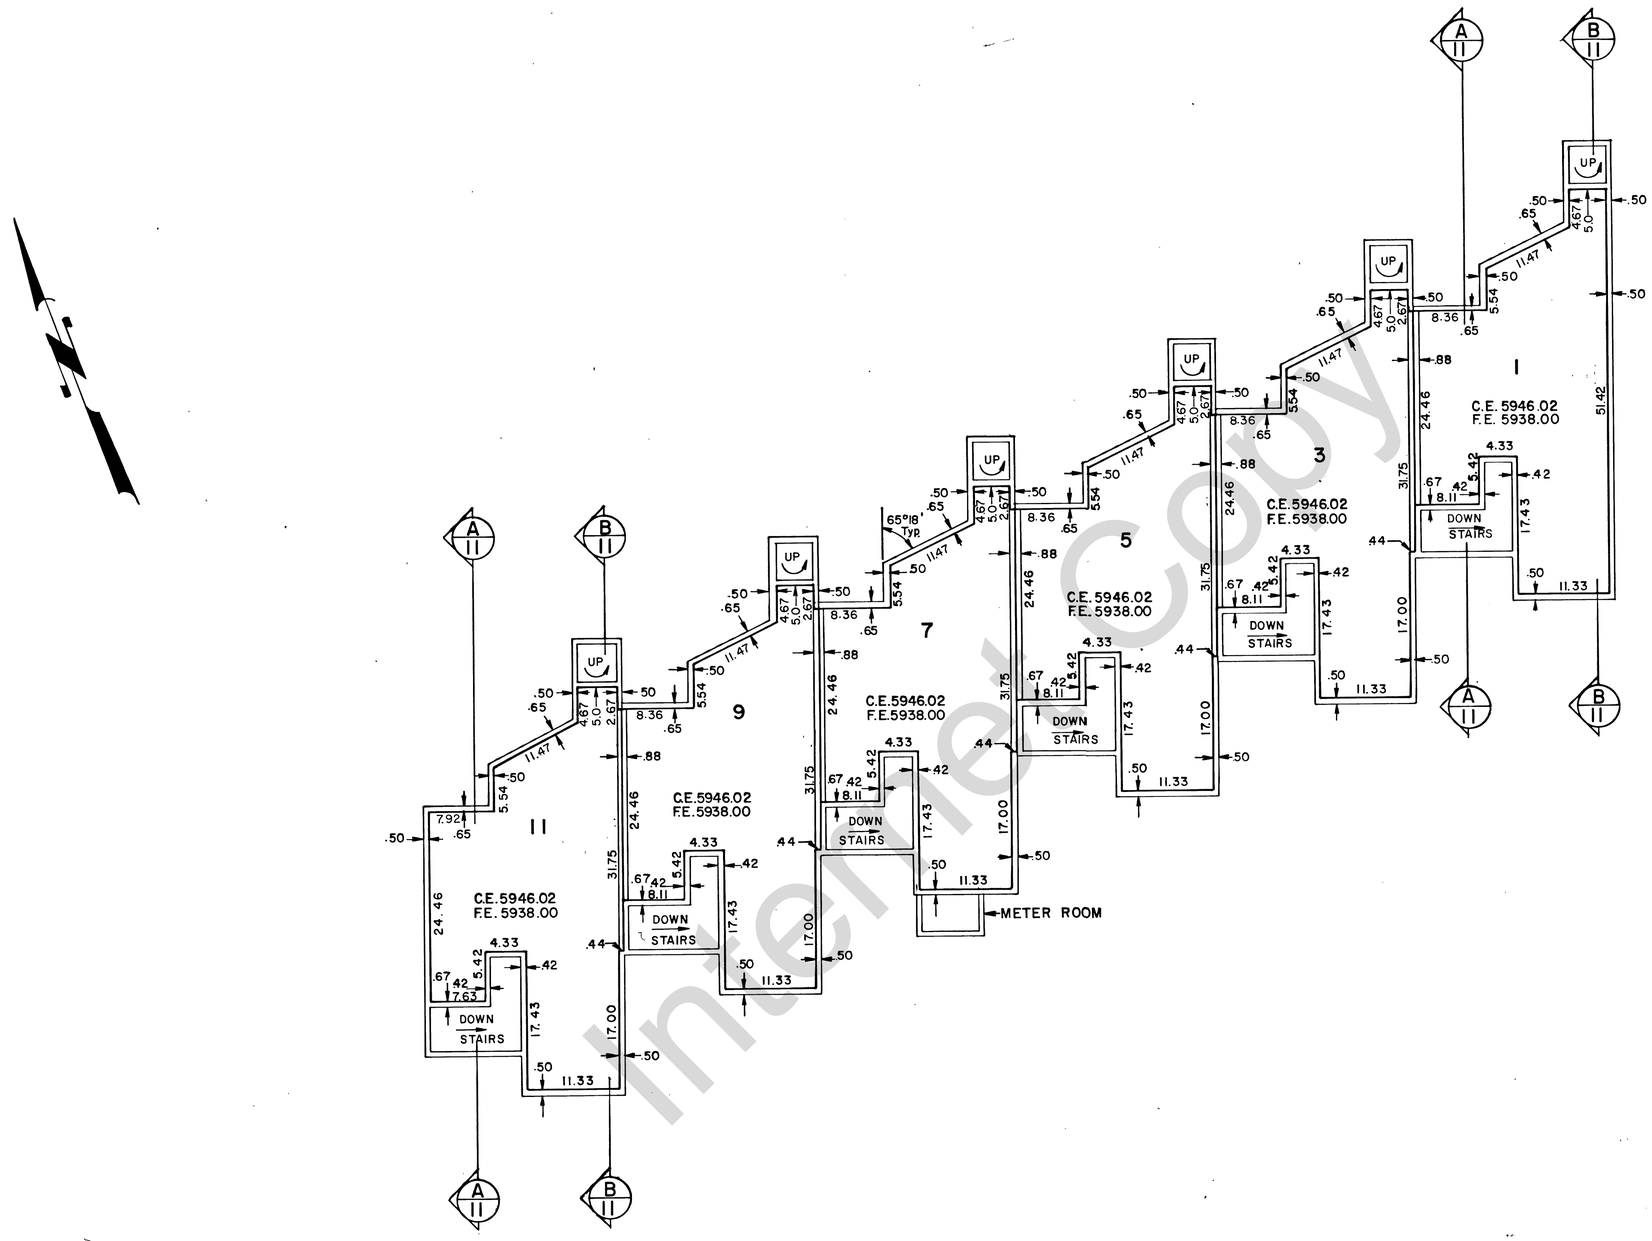

BUILDING A

FIRST FLOOR PLAN

SCALE: 1" = 10'

NOTE: DIMENSIONS TAKE PREFERENCE OVER SCALE.

SHEET 2 OF 11

RECORDED NO. E14,337
STATE OF UTAH, COUNTY OF RICH, RECORDED
AT THE REQUEST OF _____
DATE _____ TIME _____ BOOK _____ PAGE _____
FEE _____ COUNTY RECORDER

RECORD OF SURVEY MAP OF
SWEETWATER PARK
BEACH RESORT CONDOMINIUM
PROJECT NO. III
AAA ENGINEERING & DRAFTING, INC.
SALT LAKE CITY, UTAH

Internet Copy