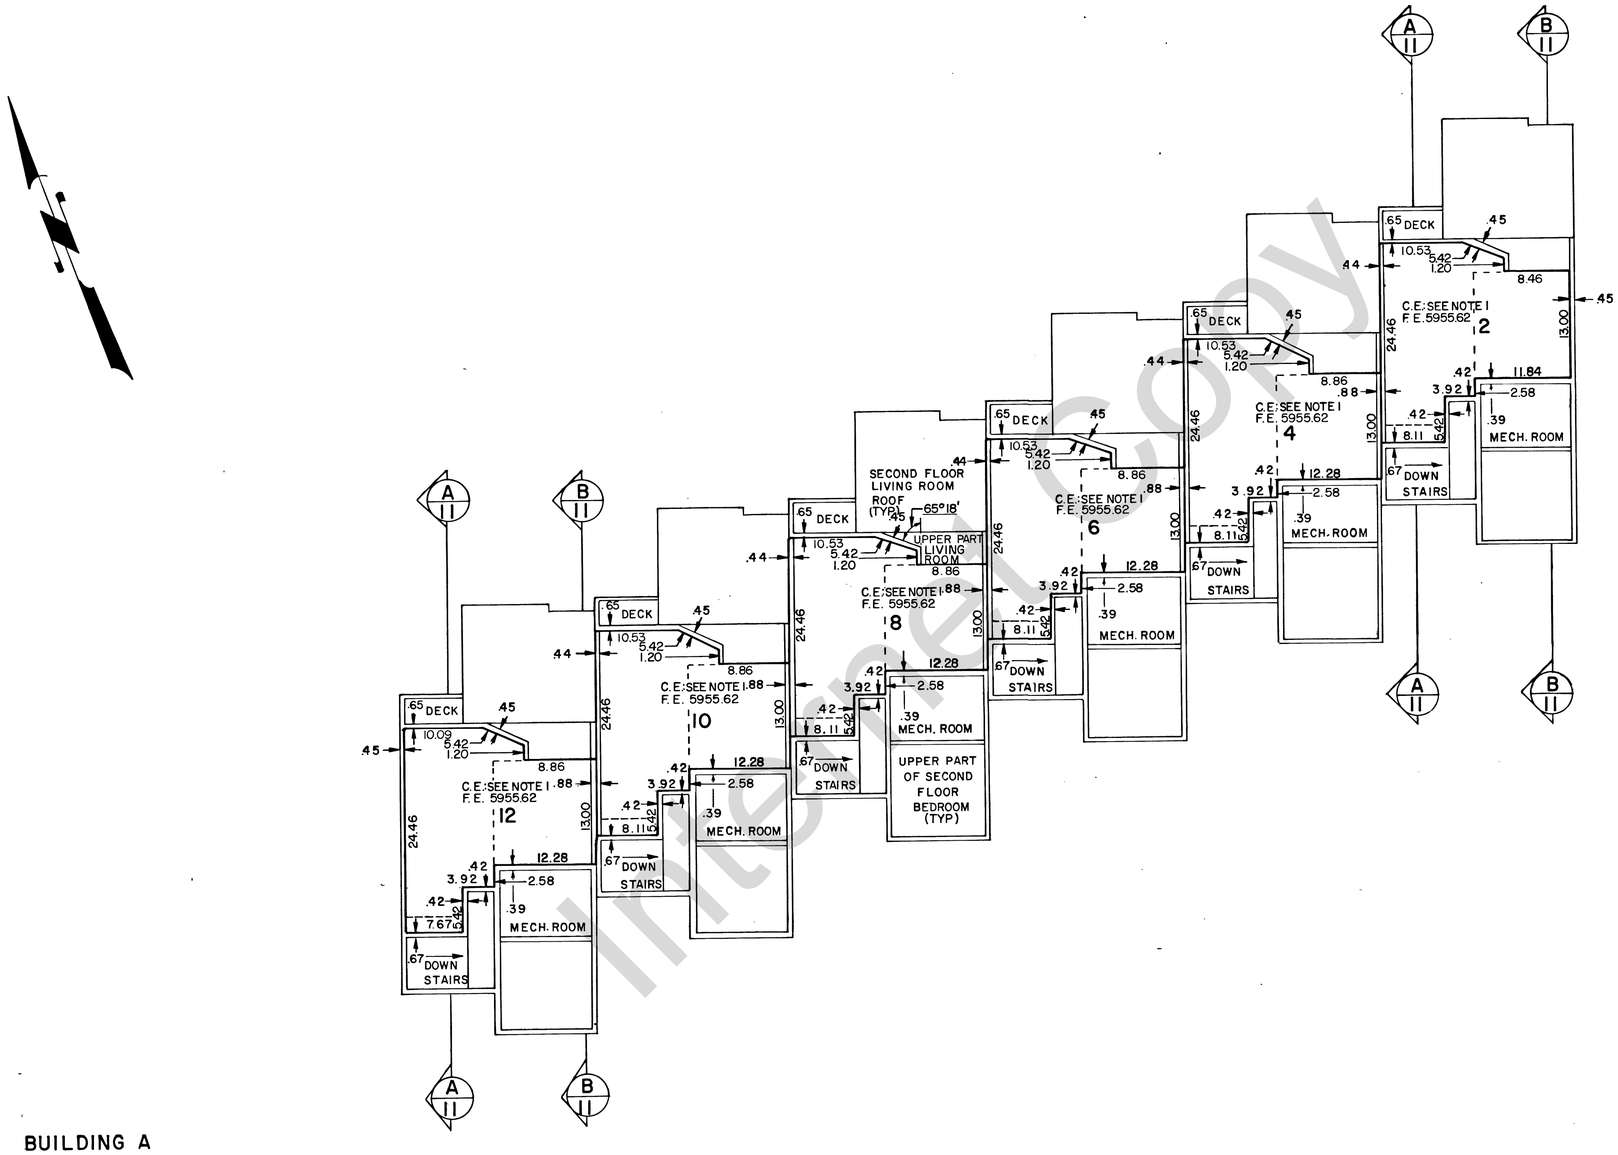


BUILDING A

THIRD FLOOR PLAN

SCALE: 1" = 10'

NOTES:

1- REFER TO SHEET 11 FOR DATA SHOWING SLOPED CEILING DIMENSIONS 3RD FLOOR.

2- DASHED LINES INDICATE THE LIMITS OF DIFFERENT CEILING ELEVATIONS.

3- EACH DECK IS A LIMITED COMMON AREA AND FACILITY APPURTENANT TO THE HOUSE WITH WHICH IT IS CONTIGUOUS.

NOTE: DIMENSIONS TAKE PREFERENCE OVER SCALE

SHEET 8 OF 11

RECORDED NO. 614,337

STATE OF UTAH, COUNTY OF RICH, RECORDED

AT THE REQUEST OF _____

DATE _____ TIME _____ BOOK _____ PAGE _____

FEE _____ COUNTY RECORDER

RECORD OF SURVEY MAP OF

SWEETWATER PARK

BEACH RESORT CONDOMINIUM

PROJECT NO. III

AAA ENGINEERING & DRAFTING, INC.

SALT LAKE CITY, UTAH

420

Internet Copy