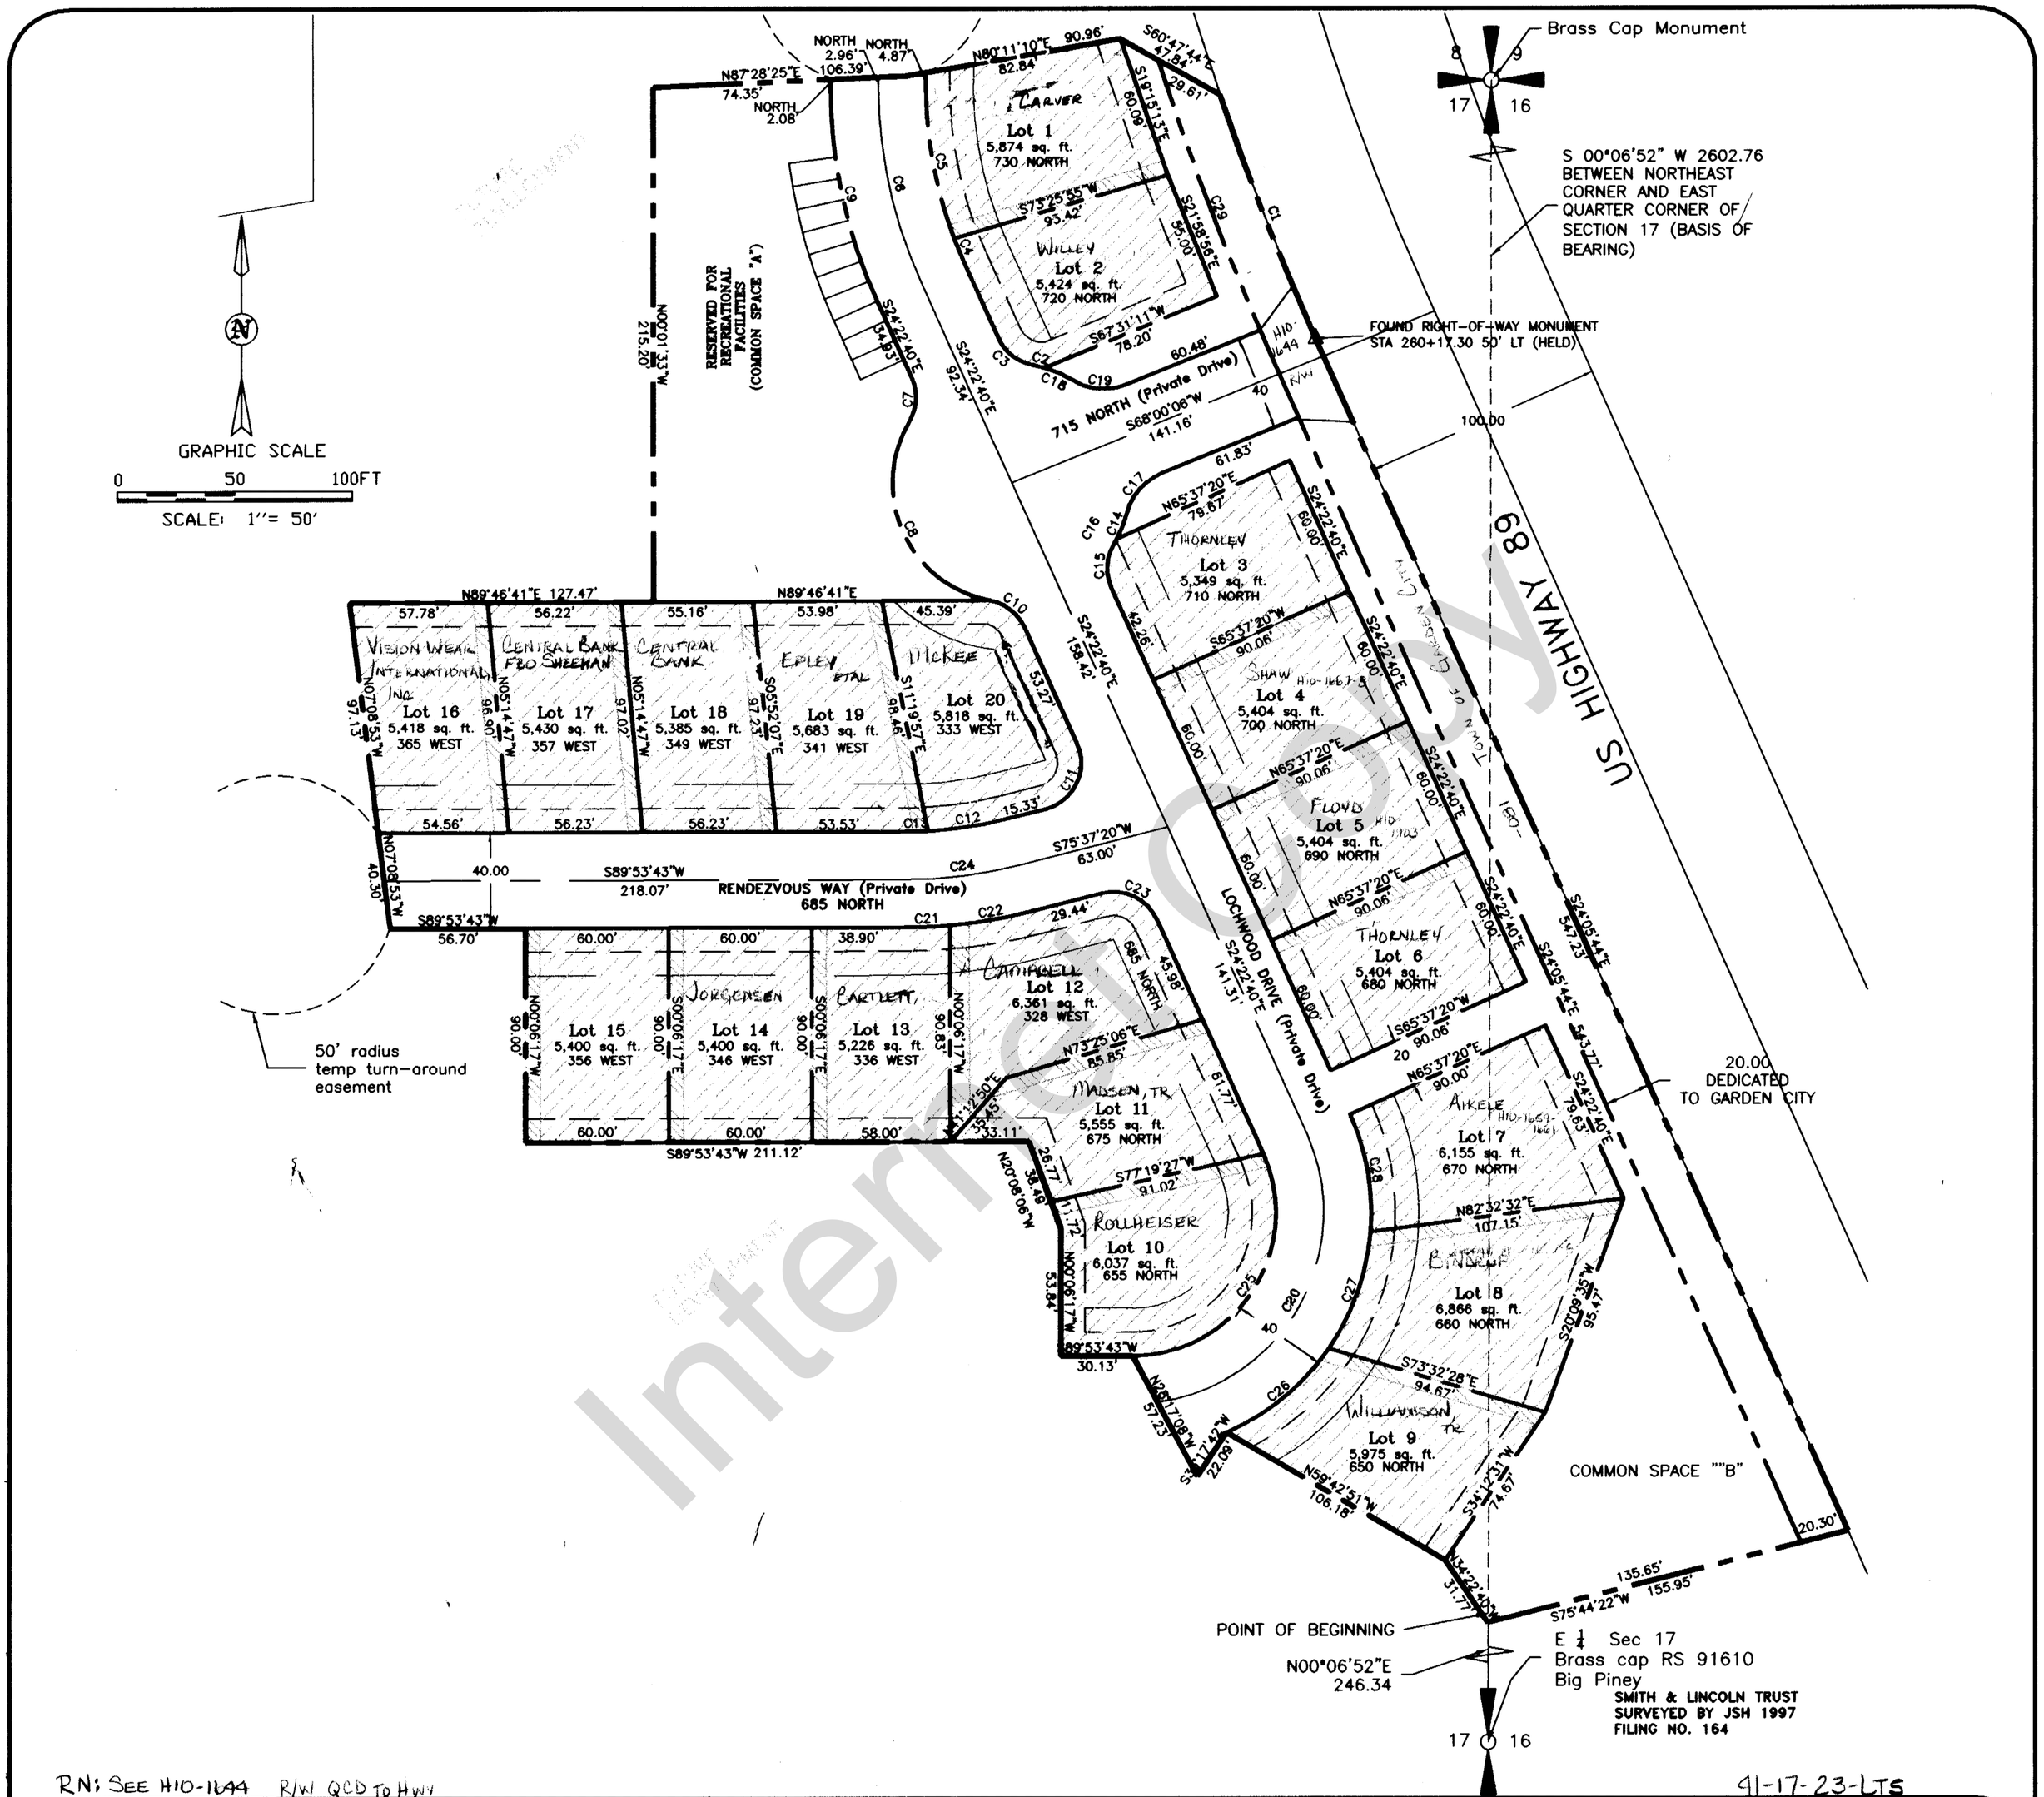

RN: SEE H10-1644 R/W QCD TO HWY

91-17-23-LTS

SHEET		PROJECT	SCALE	DATE
1	ALLIANCE CONSULTING ENGINEERS 760 WEST 200 NORTH SUITE 8 LOGAN, UTAH 84321 (435) 755-5121	*LOCHWOOD, P.U.D., PHASE 1* FINAL PLAT PART OF THE NORTHEAST QUARTER OF SECTION 17 AND NORTHWEST QUARTER OF SECTION 16, TOWNSHIP 14 NORTH, RANGE 5 EAST, SALT LAKE BASELINE & MERIDIAN GARDEN CITY, UTAH	1"=50'	9-20-2006
			DRAWN BY BGL	DRAWING

Internal Copy