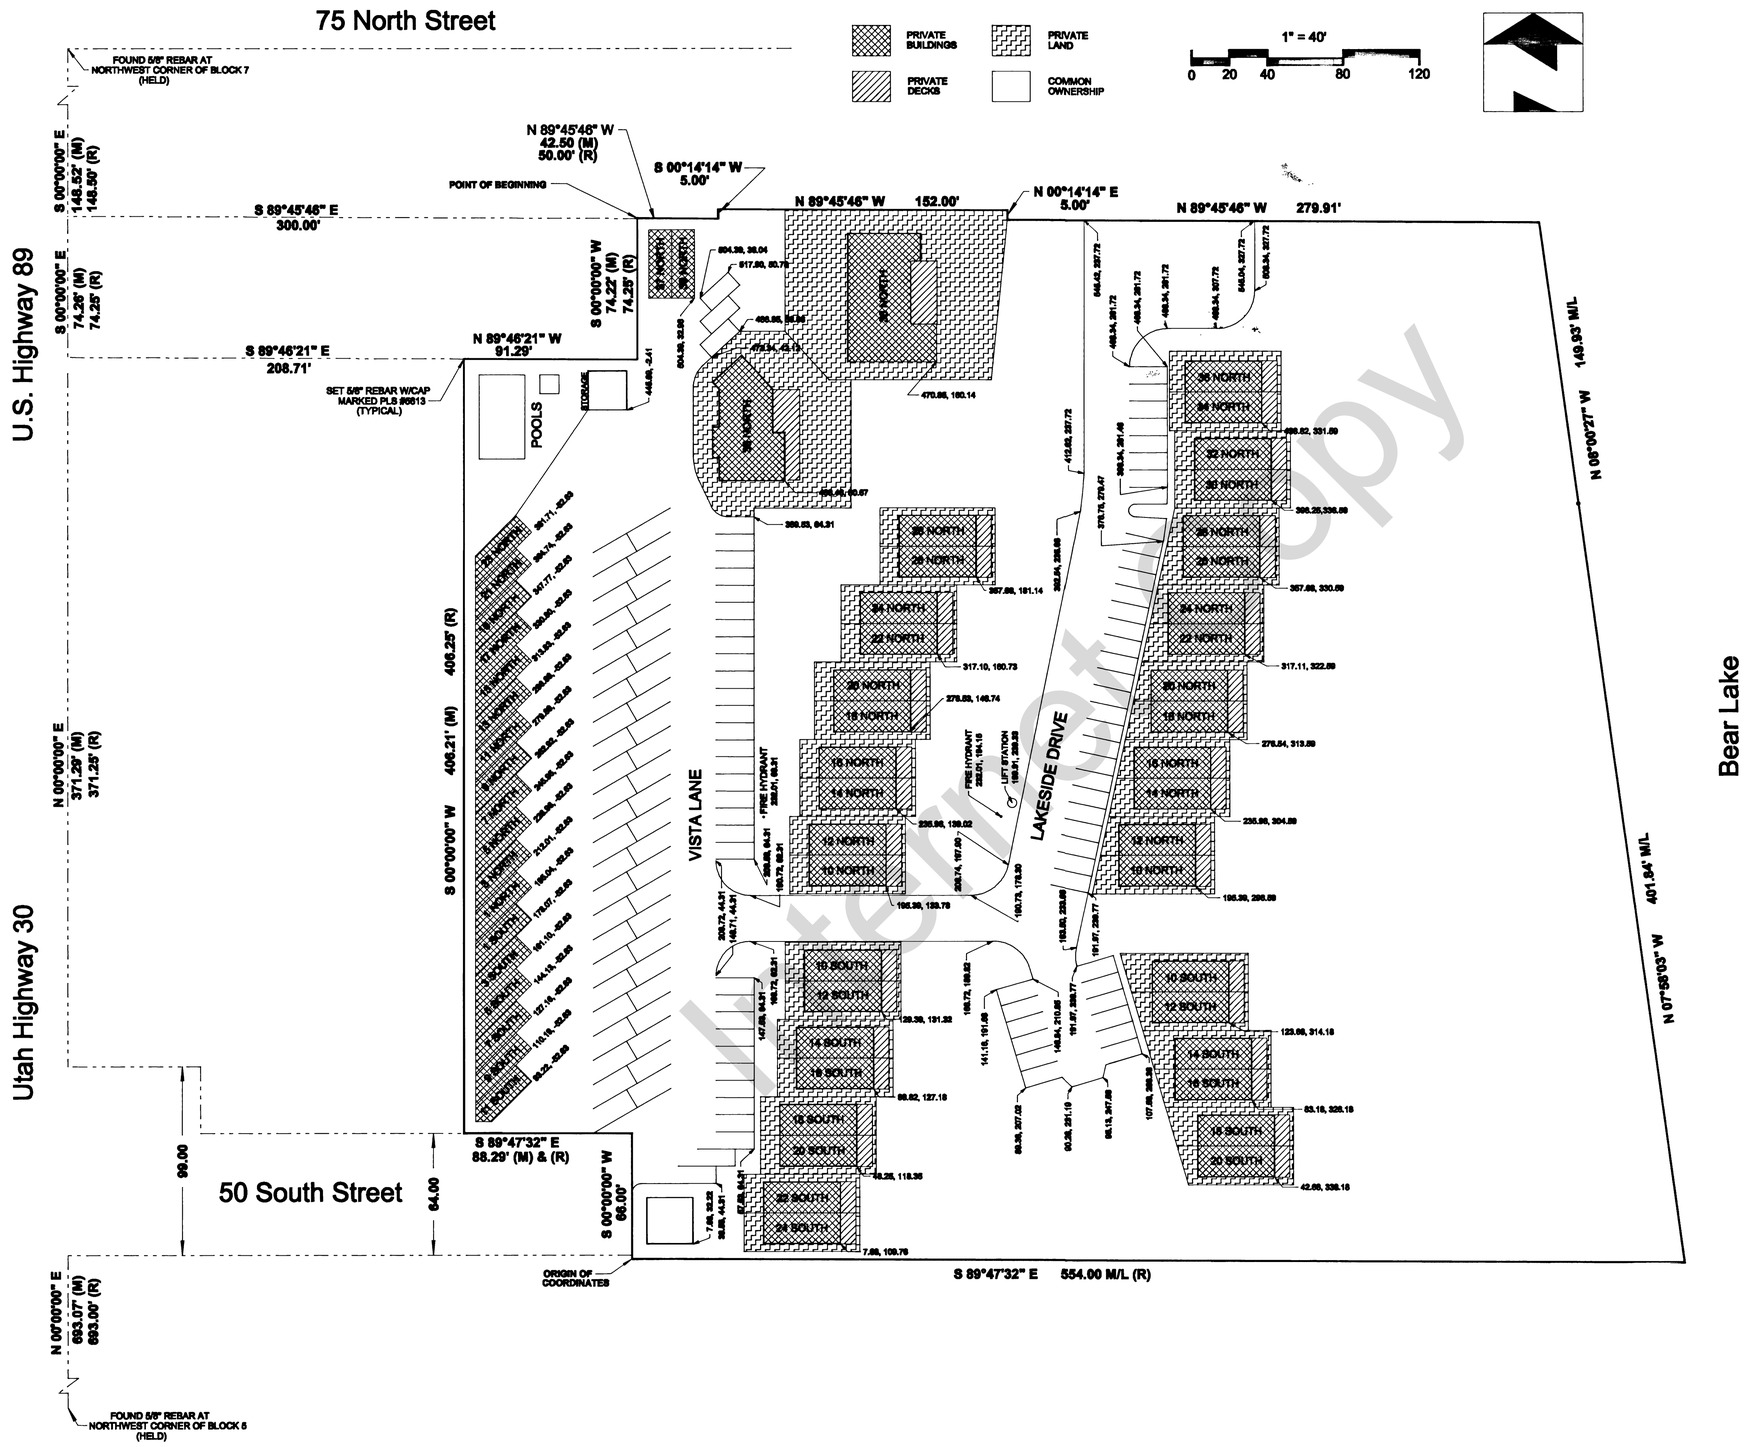

Internet Copy

NOTES

1. LOCATIONS OF BUILDINGS ARE SHOWN BY THE CARTESIAN COORDINATES OF THEIR SOUTHEAST CORNER. COORDINATES OF OTHER SELECTED FEATURES ARE ALSO SHOWN. COORDINATES ARE GIVEN WITH, FIRST, THE NORTH DISTANCE AND, SECOND, THE EAST DISTANCE FROM THE ORIGIN OF COORDINATES. THE ORIGIN OF COORDINATES IS THE SOUTHWEST CORNER OF THE PROPERTY BOUNDARY AS SHOWN ON THE MAP.

2. EXTERIOR BUILDING LOCATIONS AND DIMENSIONS ARE TO THE EXTERIOR SURFACE OF FOUNDATION WALLS. ALL SOUTH BUILDING LINES BEAR N 90° 00' 00" W

3. PHYSICAL FEATURES AND IMPROVEMENTS NOT SHOWN OTHERWISE ARE COMMON OWNERSHIP AREAS.

4. PRIVATE LAND OWNERSHIP EXTENDS BENEATH BUILDINGS ON THE LAND AND EXISTS UNDER ALL PRIVATE BUILDINGS, EVEN WHERE BUILDING OWNERSHIP DESIGNATION HAS TAKEN PRECEDENCE OVER LAND OWNERSHIP DESIGNATION ON THIS MAP.

BUILDING LOCATION MAP OF

LAKE MEADOW LODGE

ALSO KNOWN AS EXHIBIT "A" TO THE MANAGEMENT DECLARATION OF LAKE MEADOW LODGE

A PLANNED UNIT DEVELOPMENT
LOCATED IN SECTION 21, T14N R5E, SLB&M
GARDEN CITY, RICH COUNTY, UTAH