NOTES APPLICABLE TO ALL SHEETS

1. C. E. DENOTES CEILING ELEVATIONS.
2. F. E. DENOTES FLOOR ELEVATIONS. ALL ELEVATIONS ARE OFFICIAL U.S.G.S. DATUM.
3. ALL INTERIOR DIMENSIONS RUNNING TO A WALL BETWEEN UNITS ARE TO THE CENTER OF THAT WALL UNLESS OTHERWISE SHOWN, ALL OTHER INTERIOR DIMENSIONS ARE TO THE INTERIOR SURFACE OF THE WALL CONCERNED.
4. NUMBERS 1A THROUGH 3C ARE UNIT NUMBERS.
5. ALL AREAS NOT LABELED WITH UNIT NUMBERS ARE COMMON OR LIMITED COMMON AREAS AND FACILITIES.
6. ———— INDICATES HORIZONTAL OR VERTICAL PERIMETER OF UNITS.
7. EACH BALCONY & PATIO IS A LIMITED COMMON AREA AND FACILITY APPURTENANT TO THE SINGLE UNIT OR TO THE TWO UNITS WITH WHICH IT IS CONTIGUOUS.
8. DIMENSIONS TAKE PREFERENCE OVER SCALE.

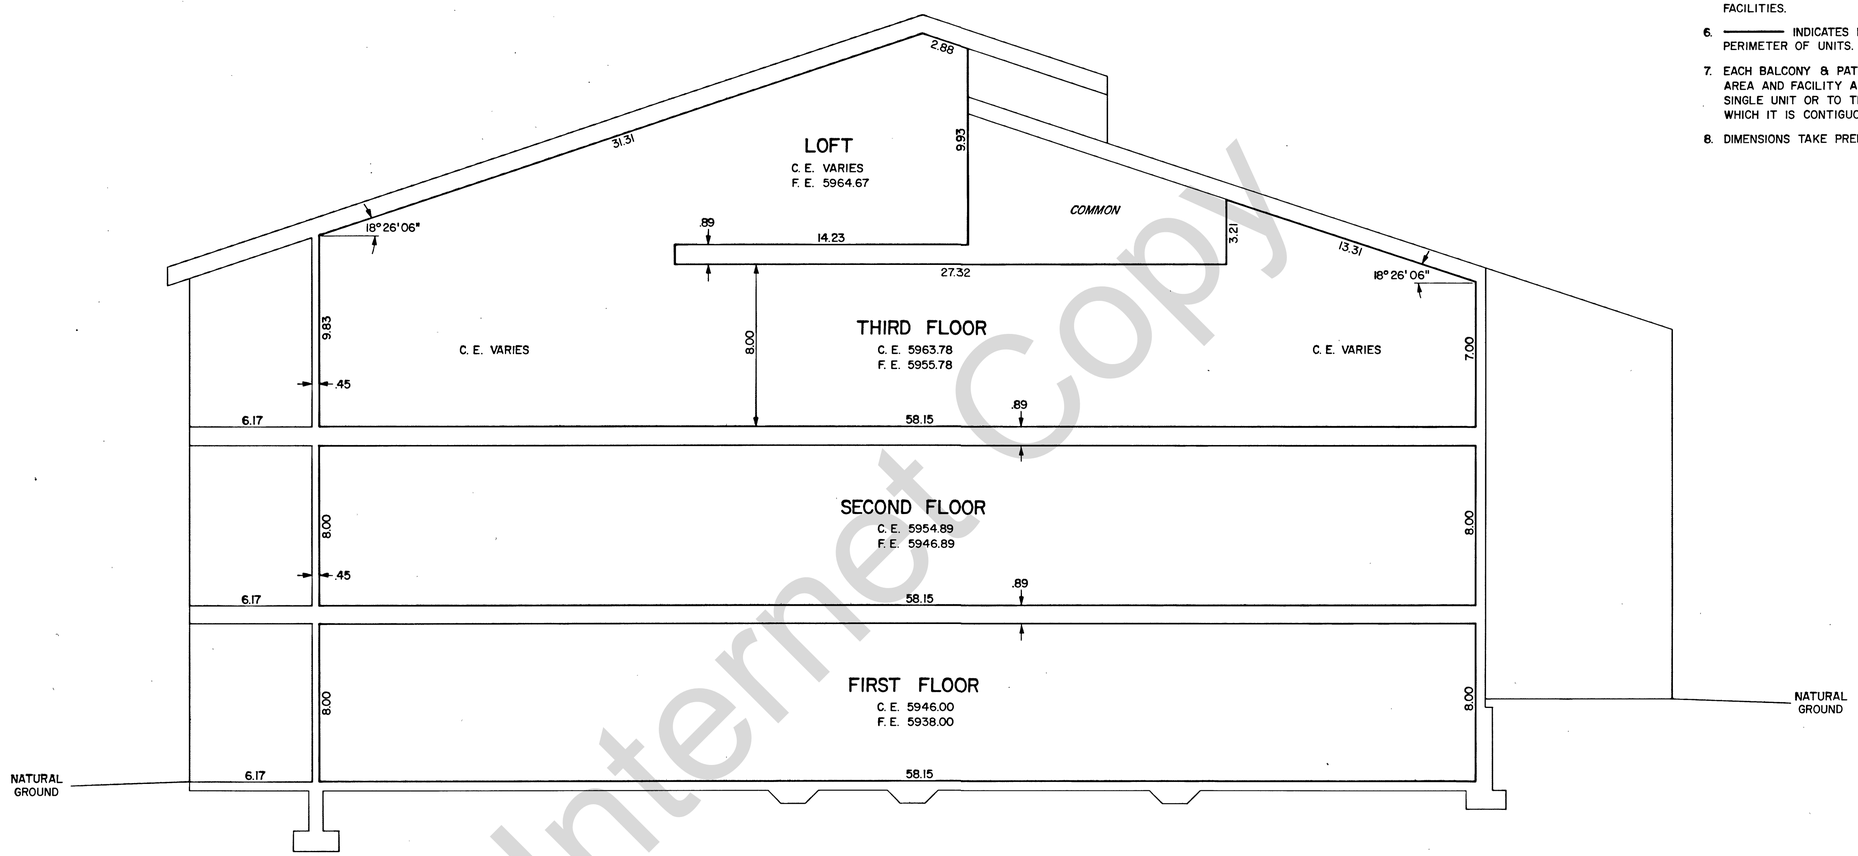

SECTION A/4
SCALE 1" = 4'

SHEET 4 OF 4

FIRST AMENDED
RECORD OF SURVEY MAP OF
SWEETWATER

BEAR LAKE TIMESHARE PROJECT II
RICH COUNTY, UTAH

AAA ENGINEERING & DRAFTING, INC.
SALT LAKE CITY, UTAH

RECORDED NO. F19,848

STATE OF UTAH, COUNTY OF RICH, RECORDED AT
THE REQUEST OF _____
DATE _____ TIME _____ BOOK _____ PAGE _____
FEE _____ _____
COUNTY RECORDER

Internet Copy