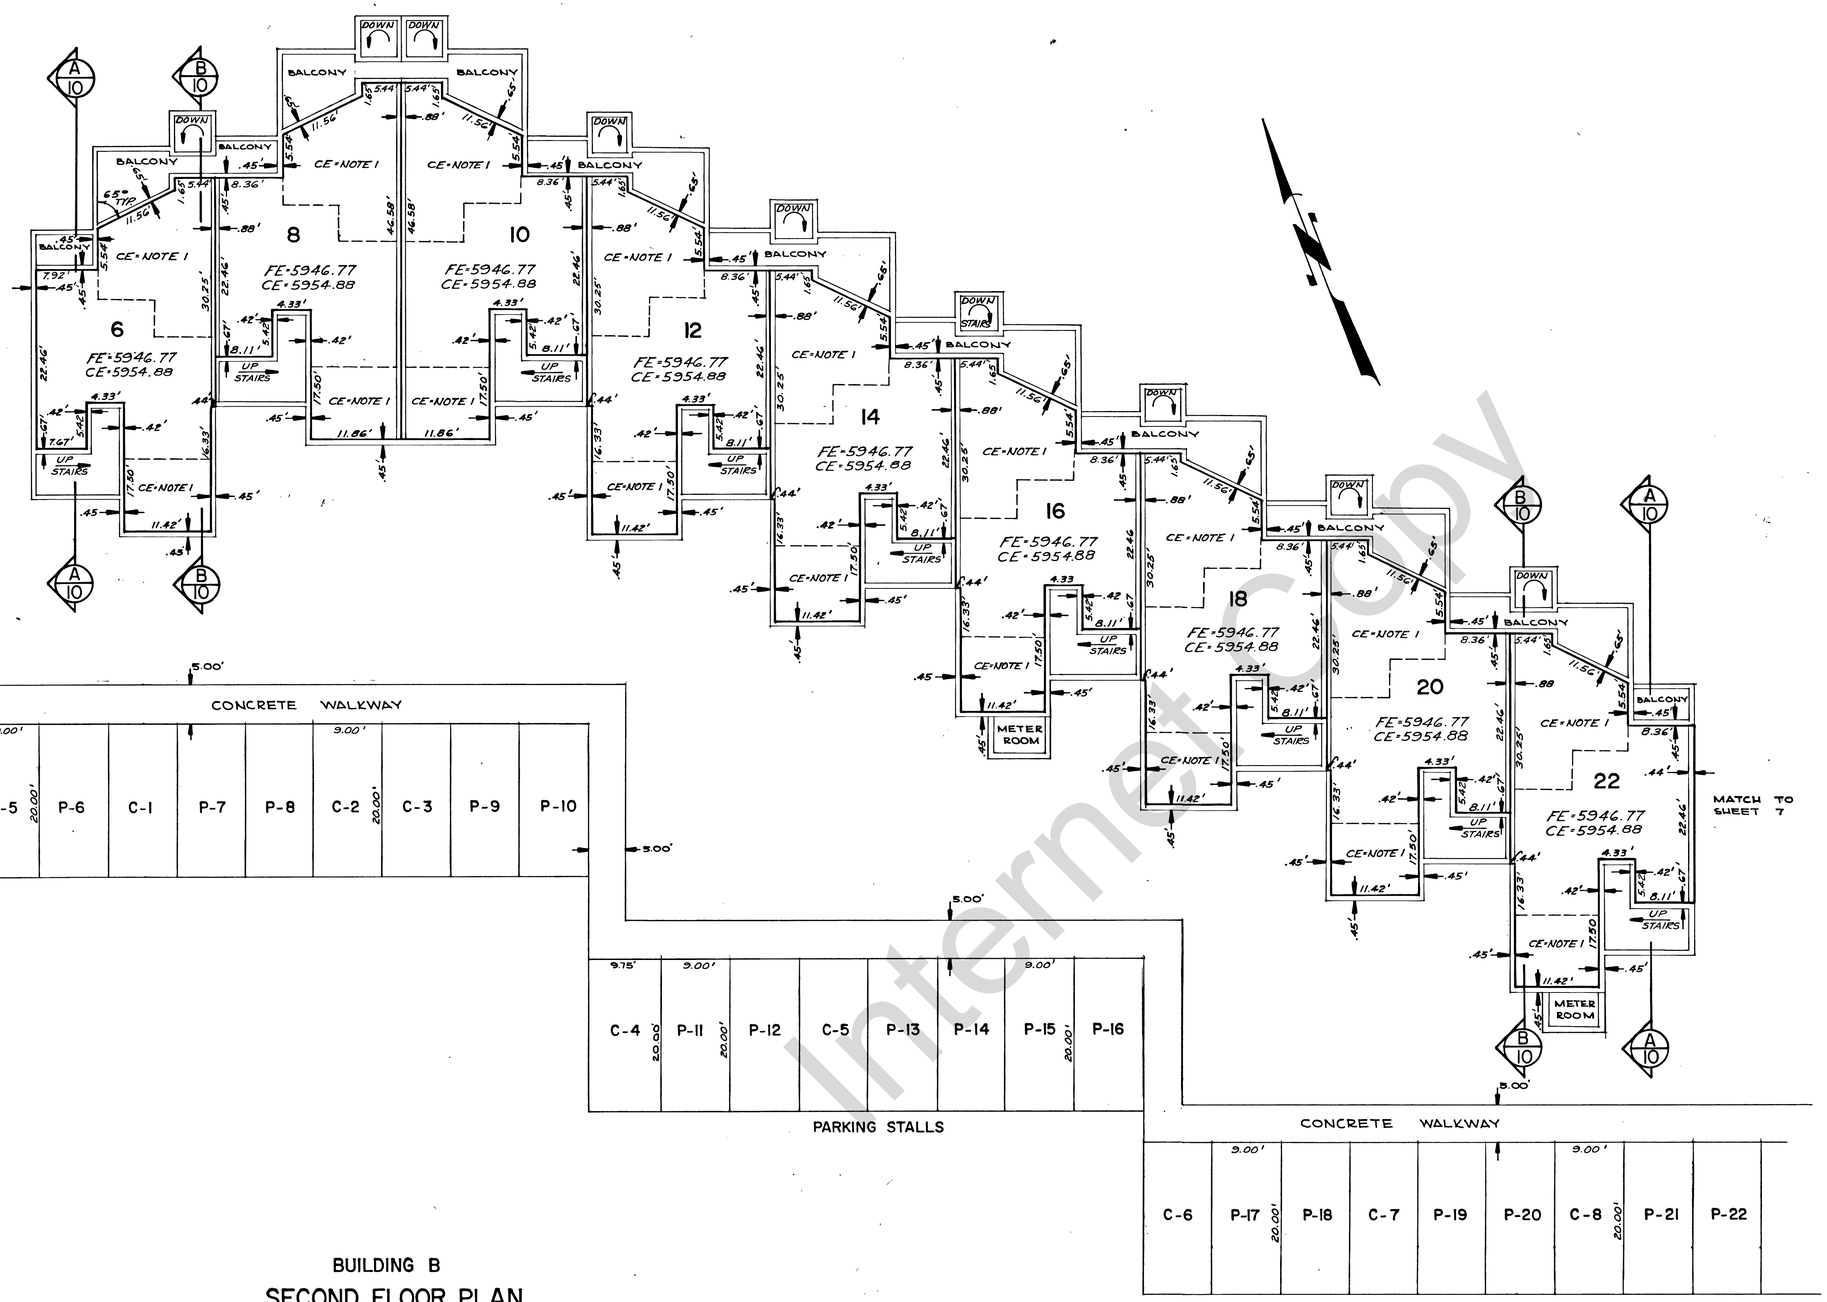

BUILDING B

SECOND FLOOR PLAN

SCALE: 1" = 10'

NOTE:
1. REFER TO CROSS SECTIONS FOR DATA SHOWING CEILING ELEVATIONS. SEE SHEET 10.
2. DASHED LINES INDICATE THE LIMITS OF FLOOR ABOVE.

RECORDED NO. 114,803
STATE OF UTAH, COUNTY OF RICH, RECORDED
AT THE REQUEST OF Sweetwater Inc.
DATE 9/23/72 TIME 3:35 BOOK M2 PAGE 338
FEE $11.18
COUNTY RECORDER

SHEET 6 OF 10

RECORD OF SURVEY MAP OF
SWEETWATER PARK
BEACH RESORT CONDOMINIUM
PROJECT NO. I
AAA ENGINEERING & SURVEYING, INC.
SALT LAKE CITY, UTAH

Internet Copy