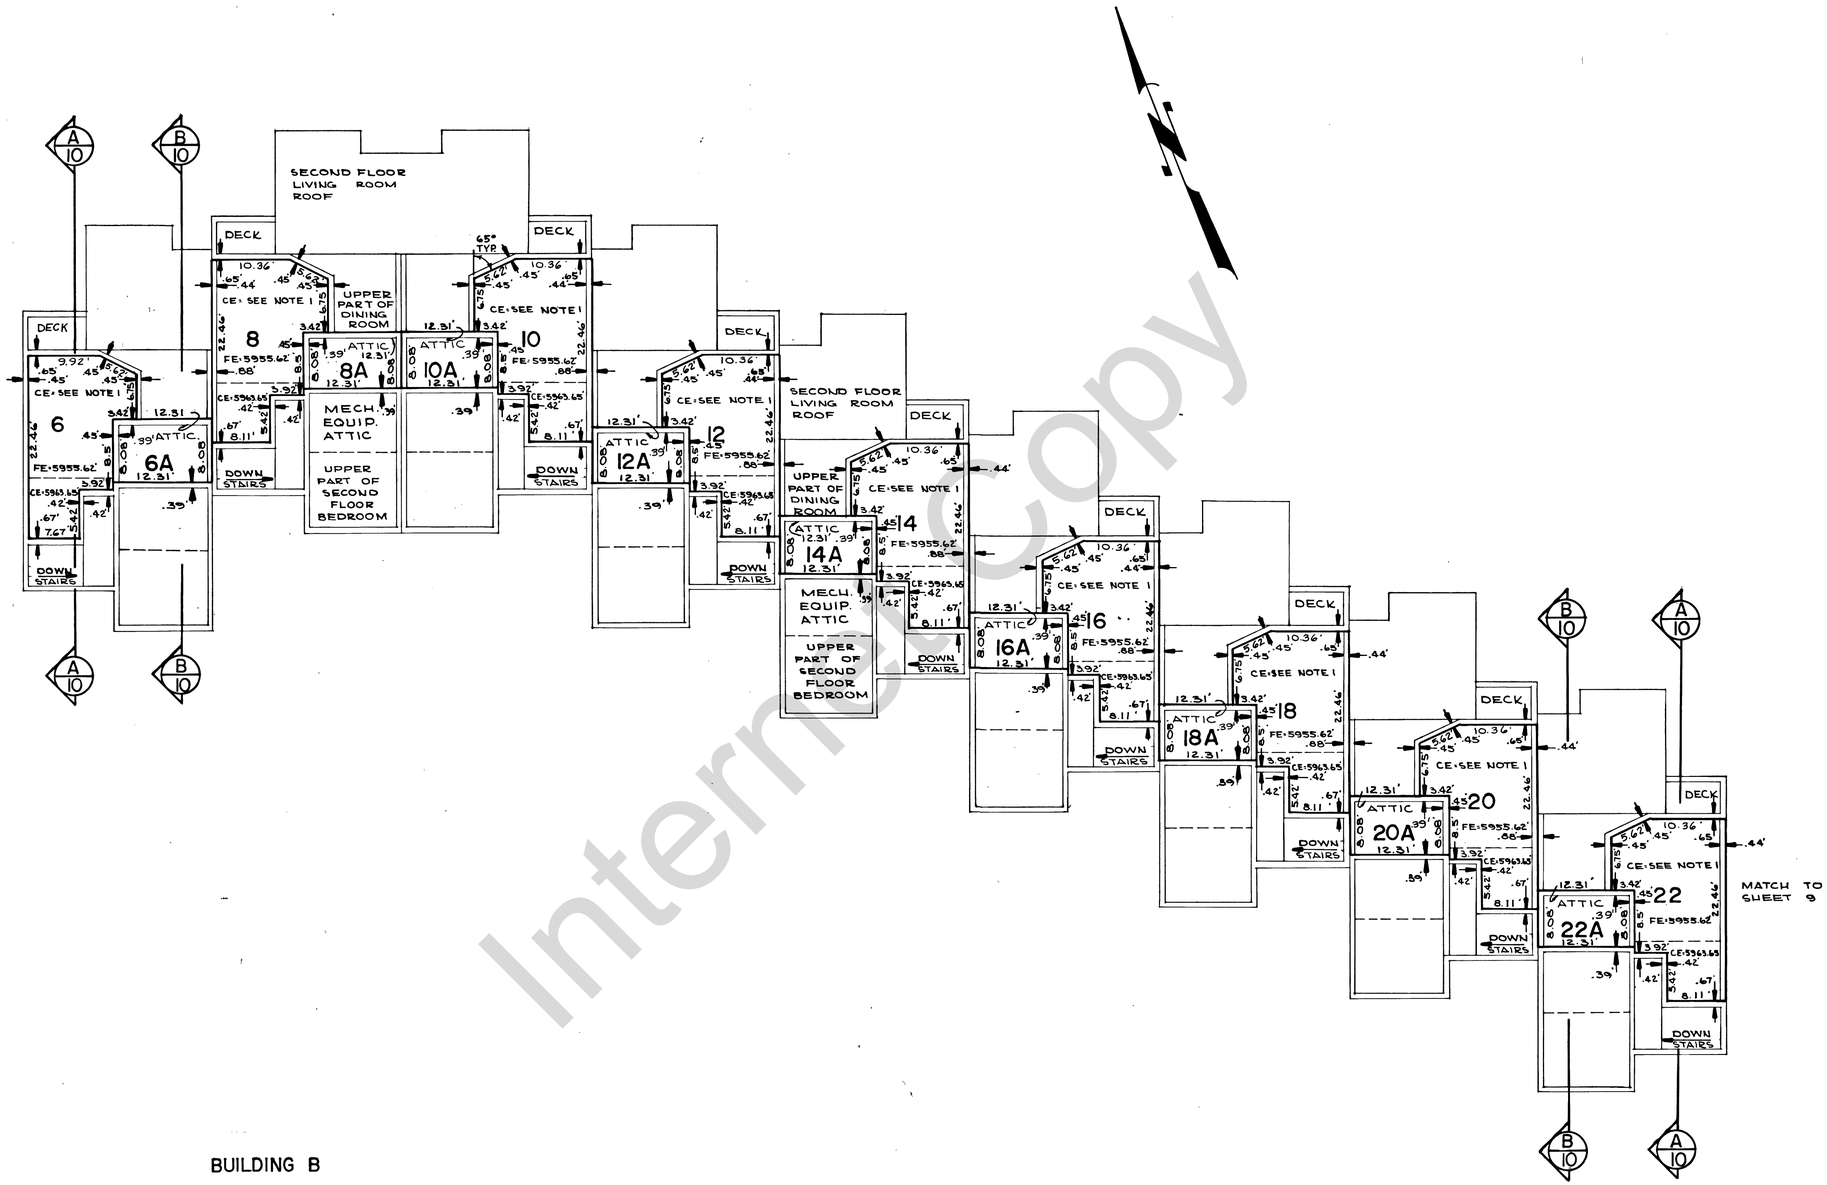

BUILDING B

THIRD FLOOR PLAN

SCALE: 1" = 10'

NOTES:
1. REFER TO CROSS SECTIONS FOR DATA SHOWING CEILING AND FLOOR ELEVATIONS. SEE SHEET 10.
2. DASHED LINES INDICATE THE LIMITS OF FLOOR ABOVE.
3. EACH DECK IS A LIMITED COMMON AREA AND FACILITY APPURTENANT TO THE HOME UNIT WITH WHICH IT IS CONTIGUOUS.

RECORDED NO. 112,853
STATE OF UTAH, COUNTY OF RICH, RECORDED
AT THE REQUEST OF Sweetwater, Inc.
DATE 9/22/72 TIME 9:37 BOOK 46 PAGE 340
FEE $6.00
COUNTY RECORDER

SHEET 8 OF 10

RECORD OF SURVEY MAP OF
SWEETWATER PARK
BEACH RESORT CONDOMINIUM
PROJECT NO. 1
AAA ENGINEERING & SURVEYING, INC.
SALT LAKE CITY, UTAH

Internet Copy