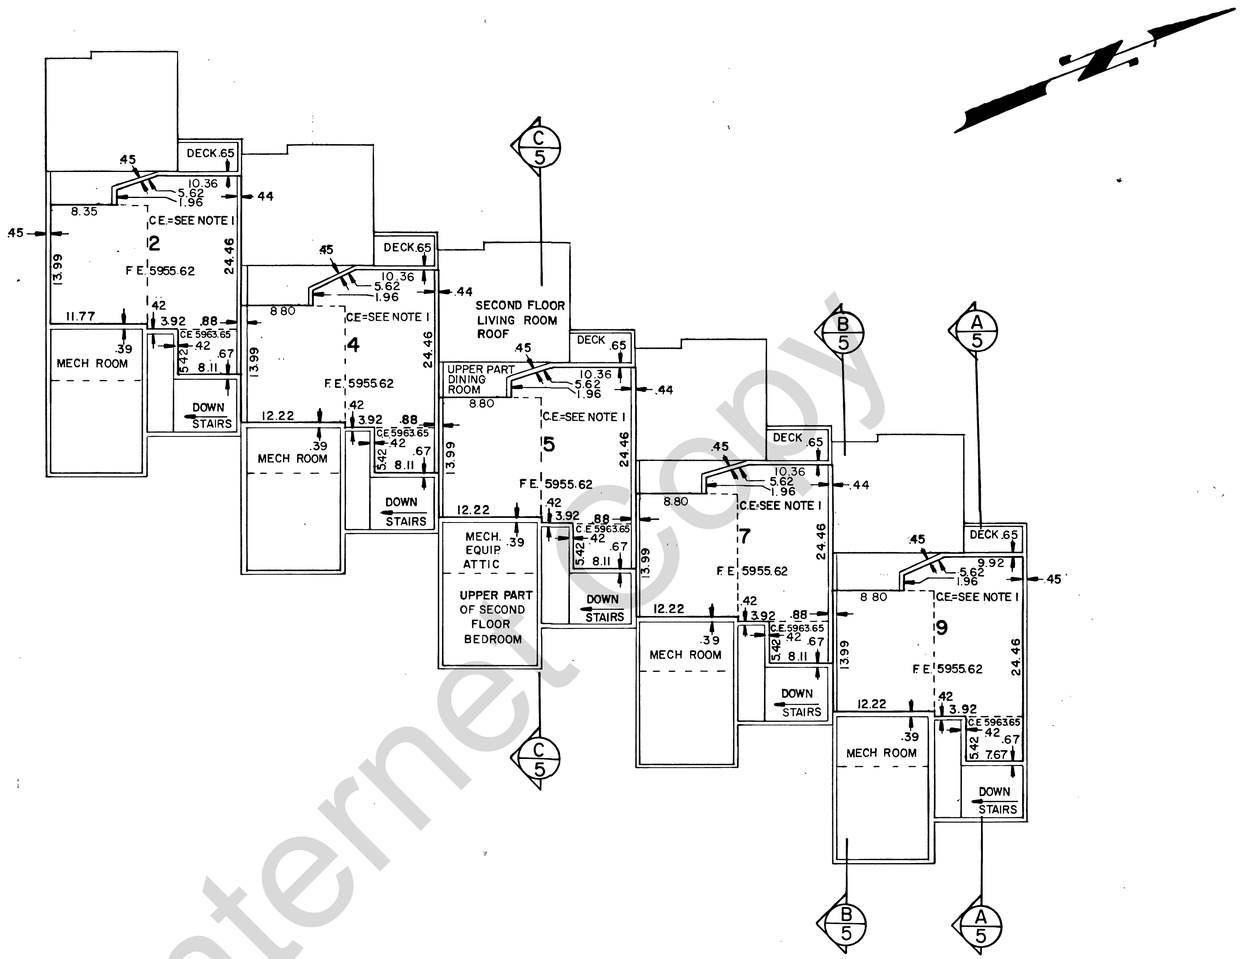

BUILDING A

THIRD FLOOR PLAN

SCALE: 1" = 10'

NOTES:

1. Refer to cross sections for data showing ceiling and floor elevations. See sheet no. 5.
2. Dashed lines indicate the limits of the floor above.
3. Each deck is a limited common area and facility appurtenant to the house unit with which it is contiguous.

RECORDED NO. _____

STATE OF UTAH, COUNTY OF RICH, RECORDED AT THE REQUEST OF _____

DATE _____ TIME _____ BOOK _____ PAGE _____

FEE _____

COUNTY RECORDER

SHEET 4 OF 12

RECORD OF SURVEY MAP OF

SWEETWATER PARK

BEACH RESORT CONDOMINIUM

PROJECT NO. II

AAA ENGINEERING & SURVEYING, INC.

SALT LAKE CITY, UTAH

Internet Copy