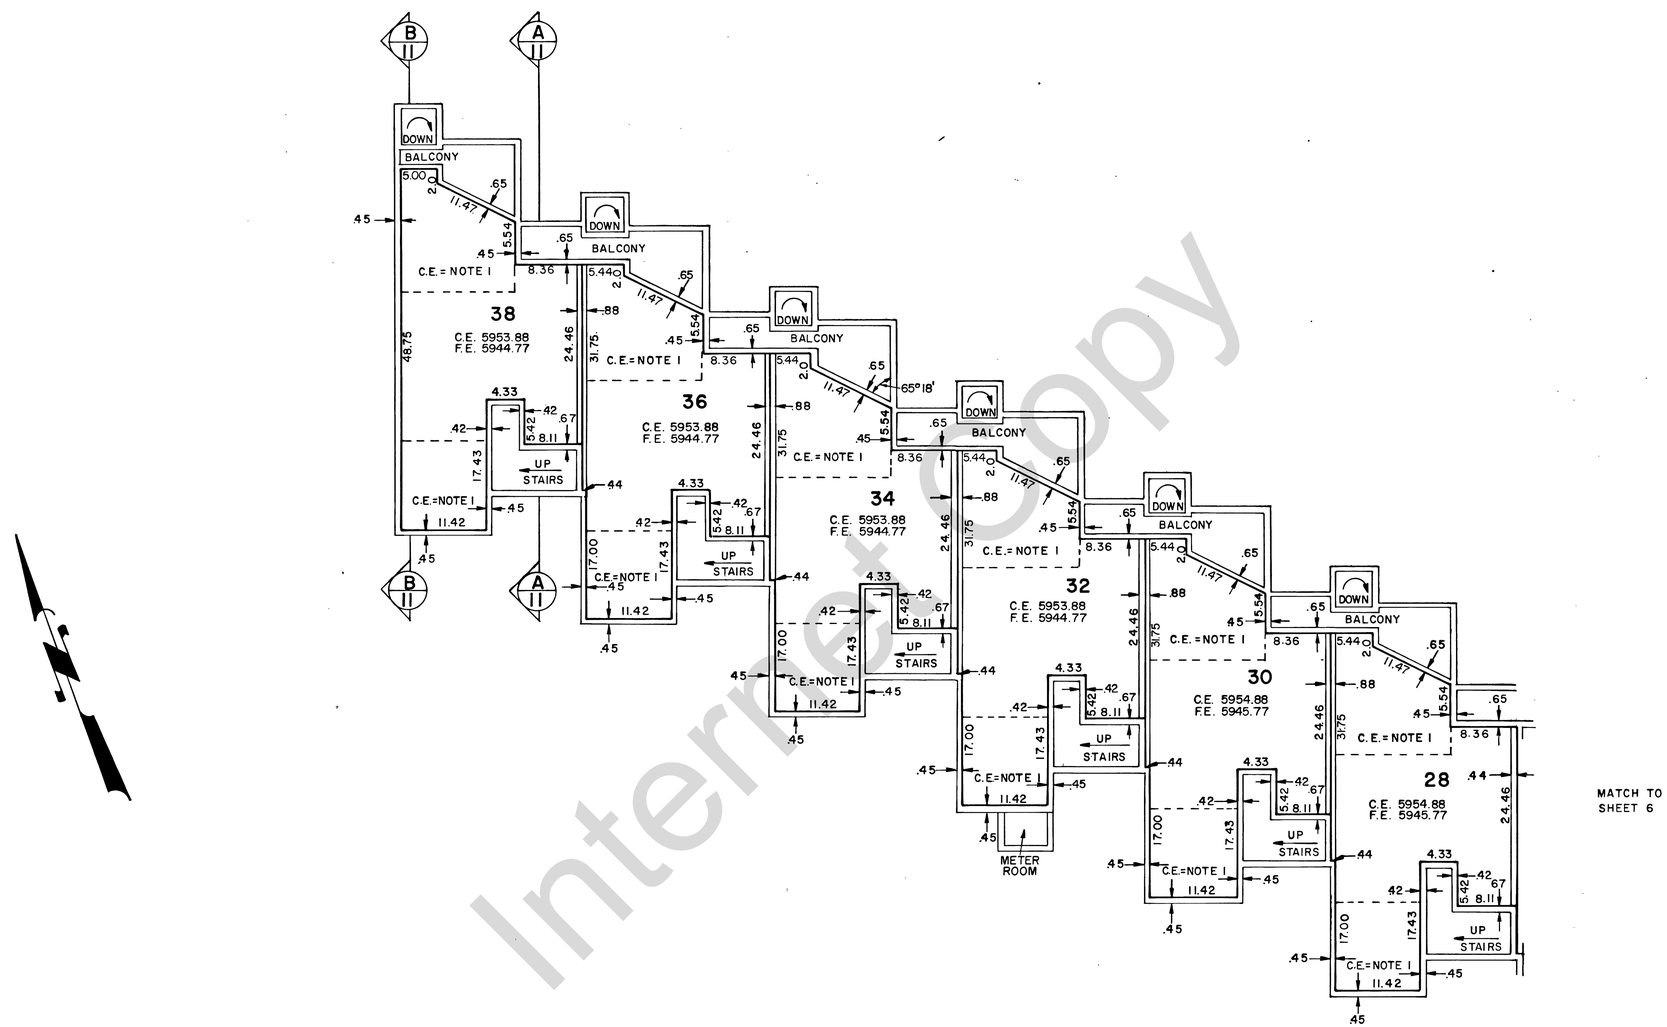

BUILDING B

SECOND FLOOR PLAN

SCALE: 1" = 10'

NOTES:

1- REFER TO SHEET 11 FOR DATA SHOWING SLOPED CEILING DIMENSIONS 2ND FLOOR.

2- DASHED LINES INDICATE THE LIMITS OF FLOORS ABOVE.

NOTE: DIMENSIONS TAKE PREFERENCE OVER SCALE

SHEET 7 OF 11

RECORDED NO. E14,338

STATE OF UTAH, COUNTY OF RICH, RECORDED

AT THE REQUEST OF _____

DATE _____ TIME _____ BOOK _____ PAGE _____

FEE _____ COUNTY RECORDER

RECORD OF SURVEY MAP OF

SWEETWATER PARK

BEACH RESORT CONDOMINIUM

PROJECT NO. III

AAA ENGINEERING & DRAFTING, INC.

SALT LAKE CITY, UTAH

Internet Copy