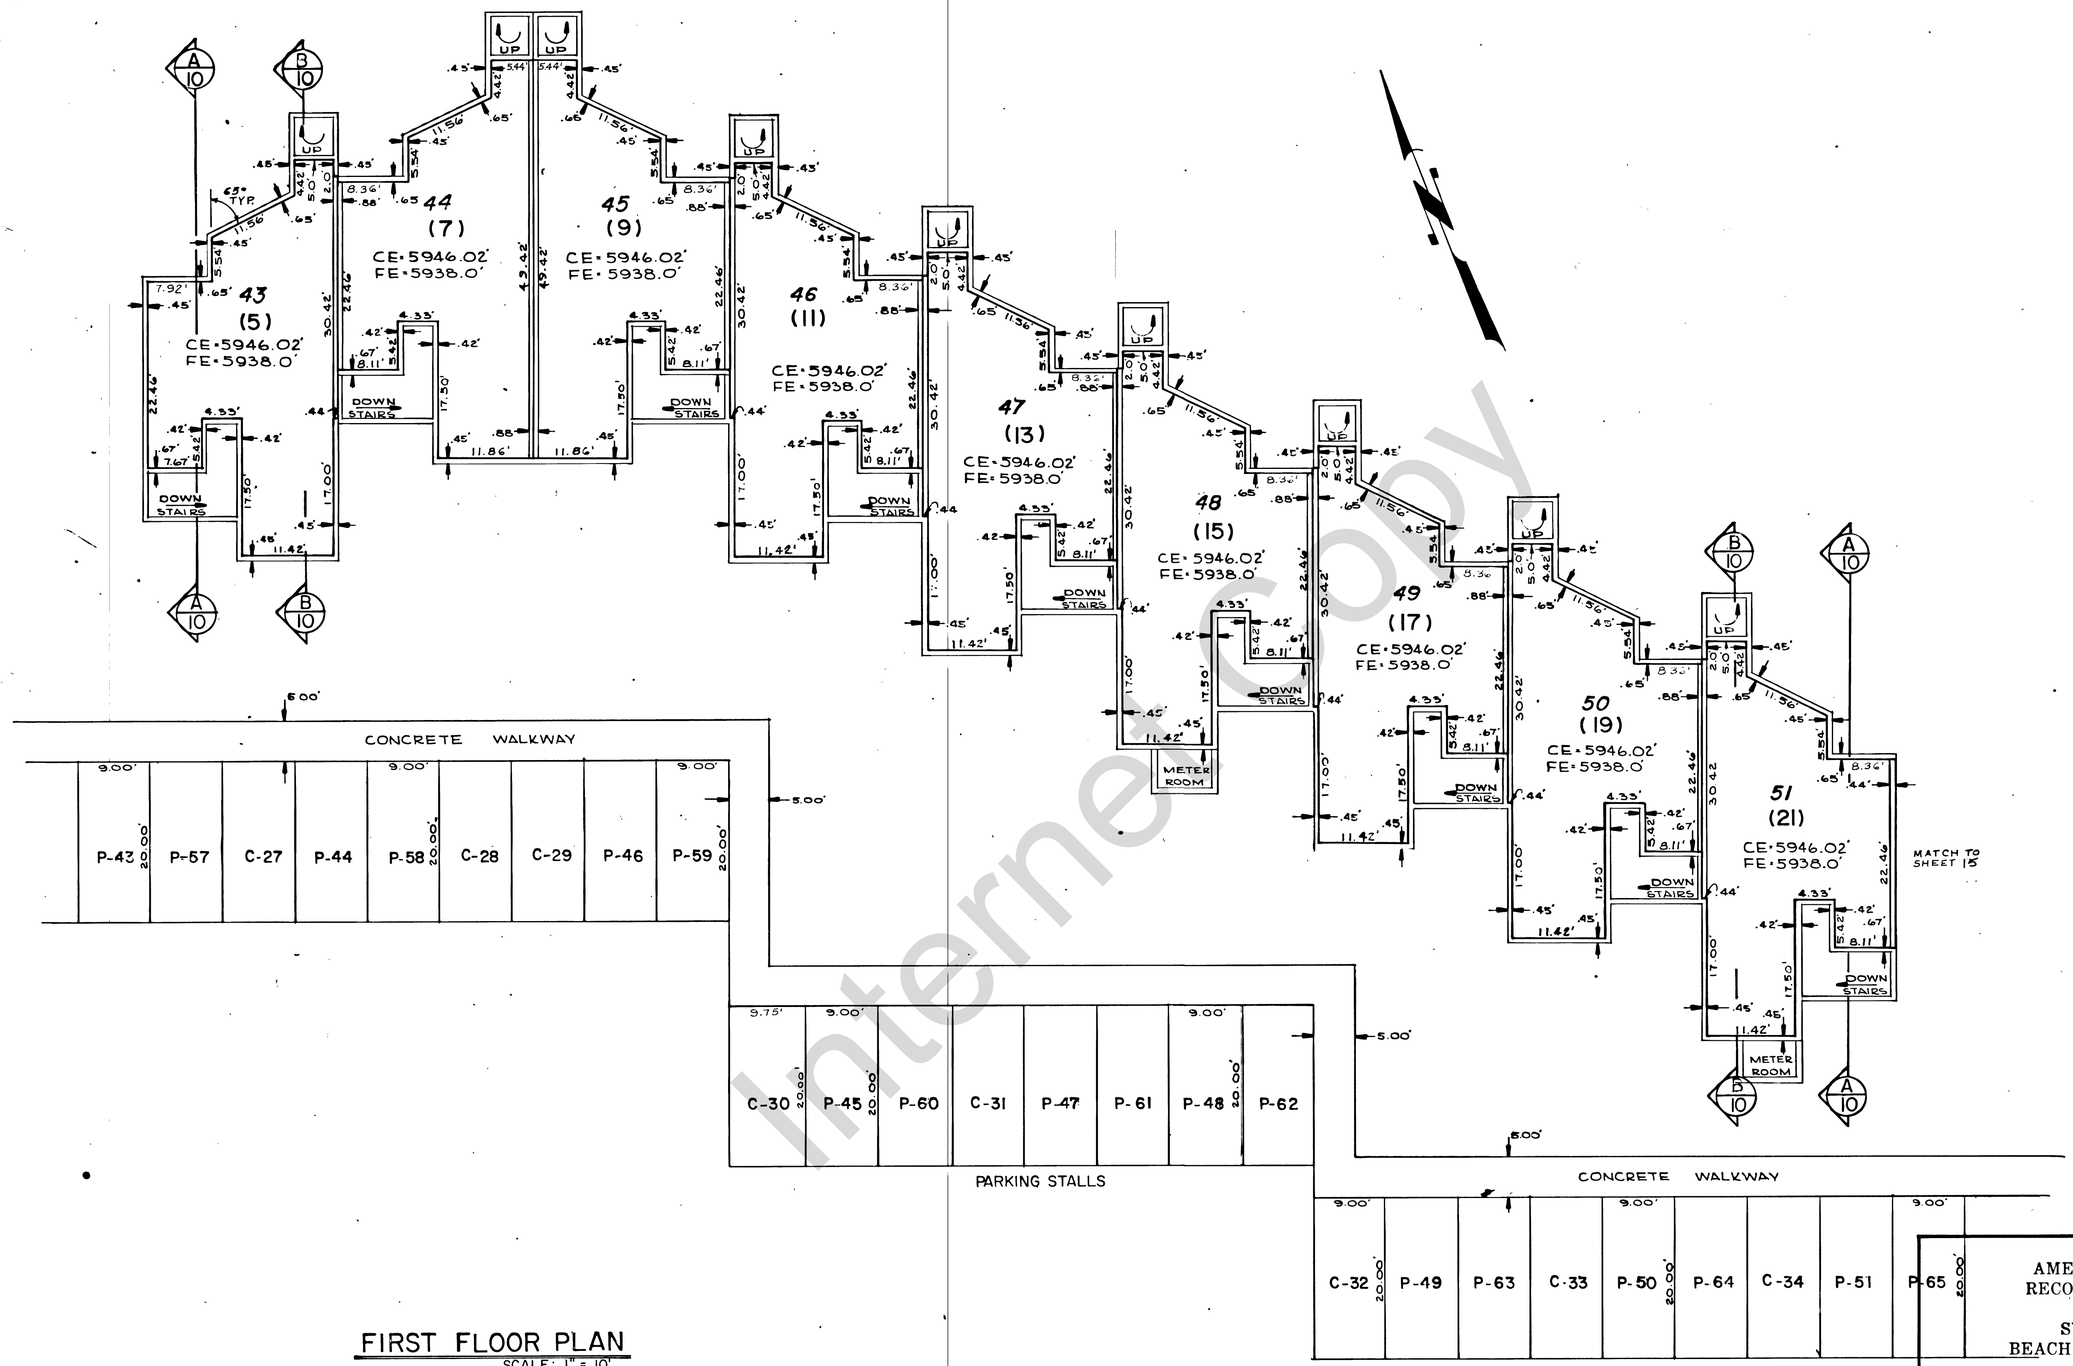

FIRST FLOOR PLAN

SCALE: 1" = 10'

FORMERLY SWEETWATER PARK BEACH RESORT CONDOMINIUM PROJECT NO. I

SHEET 14 OF 32

AMENDED AND RESTATED
RECORD OF SURVEY MAP OF

SWEETWATER PARK
BEACH RESORT CONDOMINIUMS

(being a consolidation of condominium projects formerly known as Sweetwater Park Beach Resort Condominium Project No. 1, Sweetwater Park Beach Resort Condominium Project No. 2, Sweetwater Park Beach Resort Condominium Project No. 3, and Sweetwater Western America Condominiums).

AAA ENGINEERING AND DRAFTING, INC.
1865 South Main Street, Suite 12
Salt Lake City, Utah 84115

Internet Copy