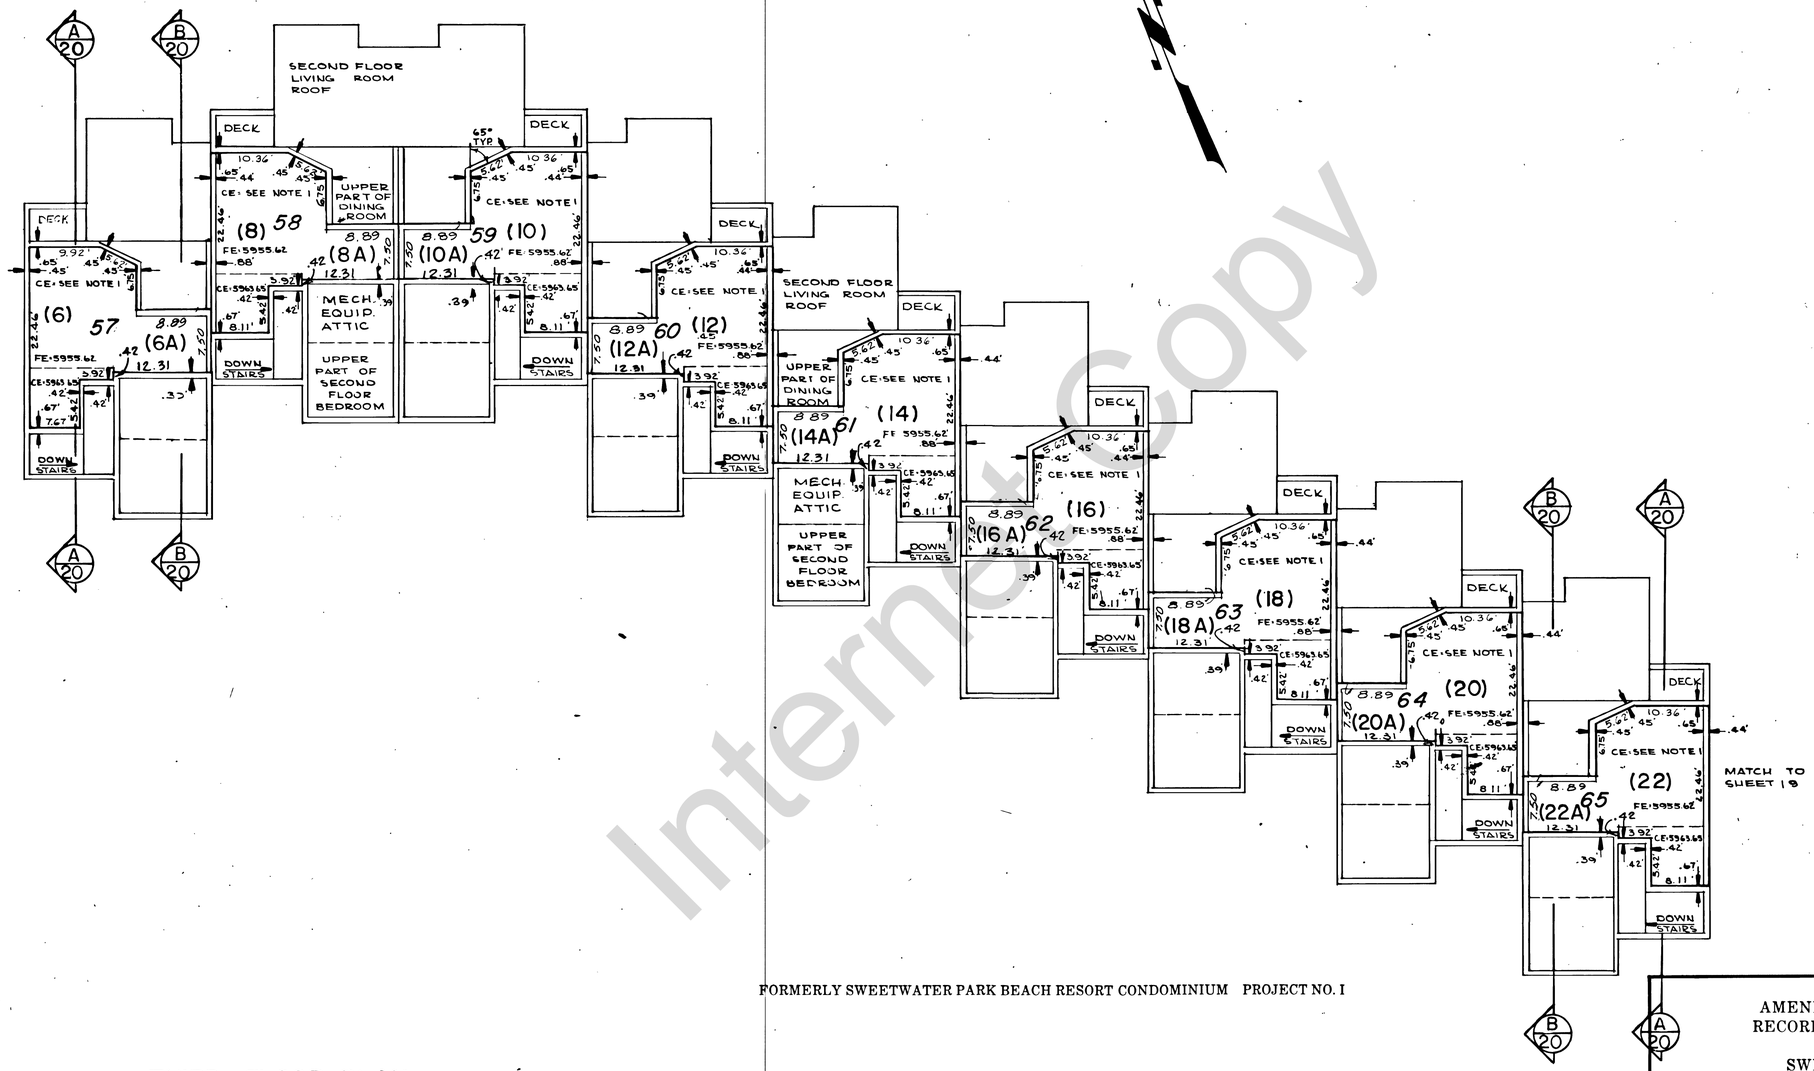

FORMERLY SWEETWATER PARK BEACH RESORT CONDOMINIUM PROJECT NO. I

THIRD FLOOR PLAN

SCALE: 1" = 10'

NOTES:
1. REFER TO CROSS SECTIONS FOR DATA SHOWING CEILING AND FLOOR ELEVATIONS. SEE SHEET 20.
2. DASHED LINES INDICATE THE LIMITS OF FLOOR ABOVE.
3. EACH DECK IS A LIMITED COMMON AREA AND FACILITY APPURTENANT TO THE HOME UNIT WITH WHICH IT IS CONTIGUOUS.

SHEET 18 OF 32

AMENDED AND RESTATED
RECORD OF SURVEY MAP OF

SWEETWATER PARK
BEACH RESORT CONDOMINIUMS

(being a consolidation of condominium projects formerly known as Sweetwater Park Beach Resort Condominium Project No. 1, Sweetwater Park Beach Resort Condominium Project No. 2, Sweetwater Park Beach Resort Condominium Project No. 3, and Sweetwater Western America Condominiums).

AAA ENGINEERING AND DRAFTING, INC.
1865 South Main Street, Suite 12
Salt Lake City, Utah 84115

Internet Copy