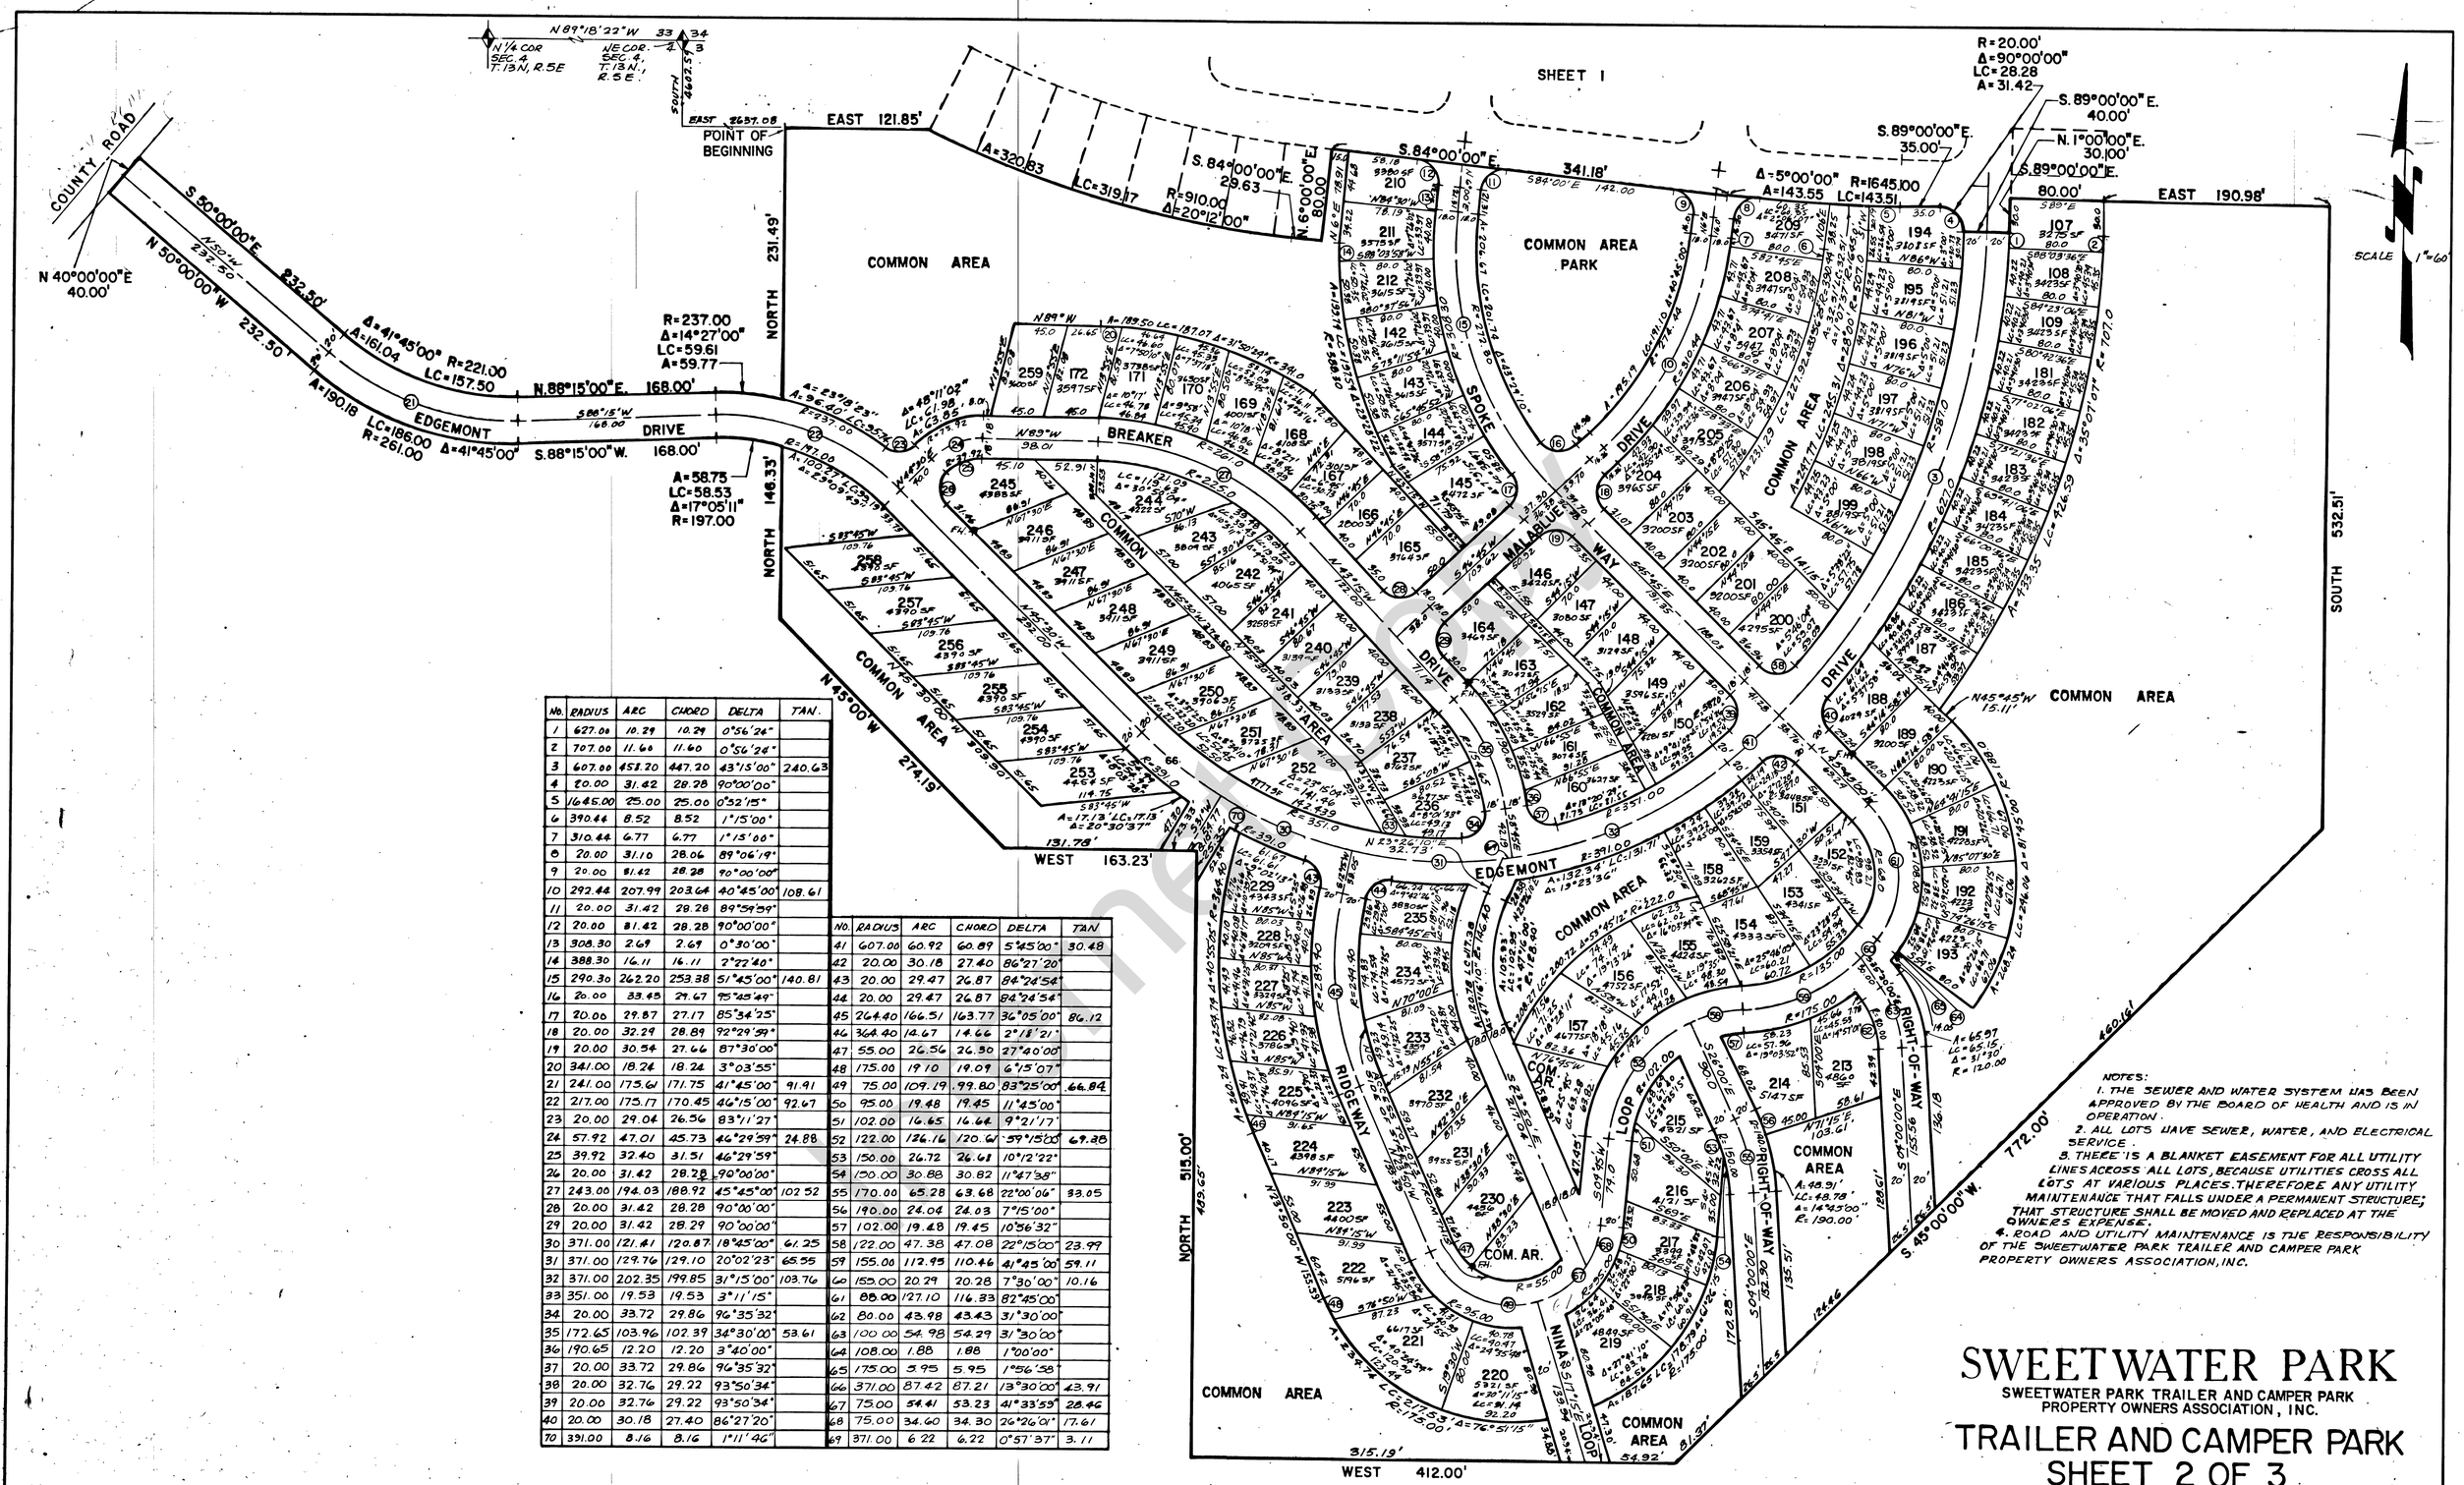

No.	RADIUS	ARC	CHORD	DELTA	TAN.
1	627.06	10.29	10.29	0°56'26"	
2	707.00	11.66	11.66	0°56'26"	
3	607.00	451.20	447.20	43°15'00"	240.63
4	20.00	31.42	28.28	90°00'00"	
5	1645.00	25.00	25.00	0°52'15"	
6	390.44	8.52	8.52	1°15'00"	
7	310.44	6.77	6.77	1°15'00"	
8	20.00	31.10	28.06	89°06'19"	
9	20.00	31.42	28.28	90°00'00"	
10	292.44	207.99	203.64	40°45'00"	108.61
11	20.00	31.42	28.28	89°59'59"	
12	20.00	31.42	28.28	90°00'00"	
13	308.30	2.69	2.69	0°30'00"	
14	388.30	16.11	16.11	2°22'40"	
15	290.30	262.20	253.38	51°45'00"	140.81
16	20.00	33.45	29.67	95°45'49"	
17	20.06	29.87	27.17	85°34'25"	
18	20.00	32.29	28.89	92°29'59"	
19	20.00	30.54	27.66	87°30'00"	
20	341.00	18.24	18.24	3°03'55"	
21	241.00	175.61	171.75	41°45'00"	91.91
22	217.00	175.17	170.45	46°15'00"	92.67
23	20.00	29.04	26.56	83°11'27"	
24	57.92	47.01	45.73	46°29'59"	24.88
25	39.92	32.40	31.51	46°29'59"	
26	20.00	31.42	28.28	90°00'00"	
27	243.00	194.03	188.92	45°45'00"	102.52
28	20.00	31.42	28.28	90°00'00"	
29	20.00	31.42	28.29	90°00'00"	
30	371.00	121.41	120.87	18°45'00"	61.25
31	371.00	129.76	129.10	20°02'23"	65.55
32	371.00	202.35	199.85	31°15'00"	103.76
33	351.00	19.53	19.53	3°11'15"	
34	20.00	33.72	29.86	96°35'32"	
35	172.65	103.96	102.39	34°30'00"	53.61
36	190.65	12.20	12.20	3°40'00"	
37	20.00	33.72	29.86	96°35'32"	
38	20.00	32.76	29.22	93°50'34"	
39	20.00	32.76	29.22	93°50'34"	
40	20.00	30.18	27.40	86°27'20"	
70	391.00	8.16	8.16	1°11'46"	

No.	RADIUS	ARC	CHORD	DELTA	TAN
41	607.00	60.92	60.89	5°45'00"	30.48
42	20.00	30.18	27.40	86°27'20"	
43	20.00	29.47	26.87	84°24'54"	
44	20.00	29.47	26.87	84°24'54"	
45	264.40	166.51	163.77	36°05'00"	86.12
46	368.40	14.67	14.66	2°18'21"	
47	55.00	26.56	26.30	27°40'00"	
48	175.00	19.10	19.09	6°15'07"	
49	75.00	109.19	99.80	83°25'00"	66.84
50	95.00	19.48	19.45	11°45'00"	
51	102.00	16.65	16.64	9°21'17"	
52	122.00	126.16	120.61	59°15'00"	69.28
53	150.00	26.72	26.68	10°12'22"	
54	150.00	30.88	30.82	11°47'38"	
55	170.00	65.28	63.68	22°00'06"	33.05
56	190.00	24.04	24.03	7°15'00"	
57	102.00	19.48	19.45	10°56'32"	
58	122.00	47.38	47.08	22°15'00"	23.99
59	155.00	112.95	110.46	41°45'00"	59.11
60	153.00	20.29	20.28	7°30'00"	10.16
61	88.00	127.10	116.33	82°45'00"	
62	80.00	43.98	43.43	31°30'00"	
63	100.00	54.98	54.29	31°30'00"	
64	108.00	1.88	1.88	1°00'00"	
65	175.00	5.95	5.95	1°56'38"	
66	371.00	87.42	87.21	13°30'00"	43.91
67	75.00	54.41	53.23	41°33'59"	28.46
68	75.00	34.60	34.30	26°26'01"	17.61
69	371.00	6.22	6.22	0°57'37"	3.11

NOTES:
1. THE SEWER AND WATER SYSTEM HAS BEEN APPROVED BY THE BOARD OF HEALTH AND IS IN OPERATION.
2. ALL LOTS HAVE SEWER, WATER, AND ELECTRICAL SERVICE.
3. THERE IS A BLANKET EASEMENT FOR ALL UTILITY LINES ACROSS ALL LOTS, BECAUSE UTILITIES CROSS ALL LOTS AT VARIOUS PLACES. THEREFORE ANY UTILITY MAINTENANCE THAT FALLS UNDER A PERMANENT STRUCTURE; THAT STRUCTURE SHALL BE MOVED AND REPLACED AT THE OWNERS EXPENSE.
4. ROAD AND UTILITY MAINTENANCE IS THE RESPONSIBILITY OF THE SWEETWATER PARK TRAILER AND CAMPER PARK PROPERTY OWNERS ASSOCIATION, INC.

SWEETWATER PARK

SWEETWATER PARK TRAILER AND CAMPER PARK
PROPERTY OWNERS ASSOCIATION, INC.

TRAILER AND CAMPER PARK
SHEET 2 OF 3

LOCATED IN THE SOUTH 1/2 OF SECTION 3 AND THE NORTH 1/2 OF SECTION 10, T.13N., R.5E., S.L.B. & M.

AAA ENGINEERING & DRAFTING, INC.
SALT LAKE CITY, UTAH

RECORDER
State of Utah, County of Rich, recorded and filed at the request of First Security Bank of Utah
Date 12-05-86 Time 2:47 pm Book G5 Page 579
FILING NUMBER 34338
Fee $ #157.50 Rich Co. Recorder Debra Lee Jones