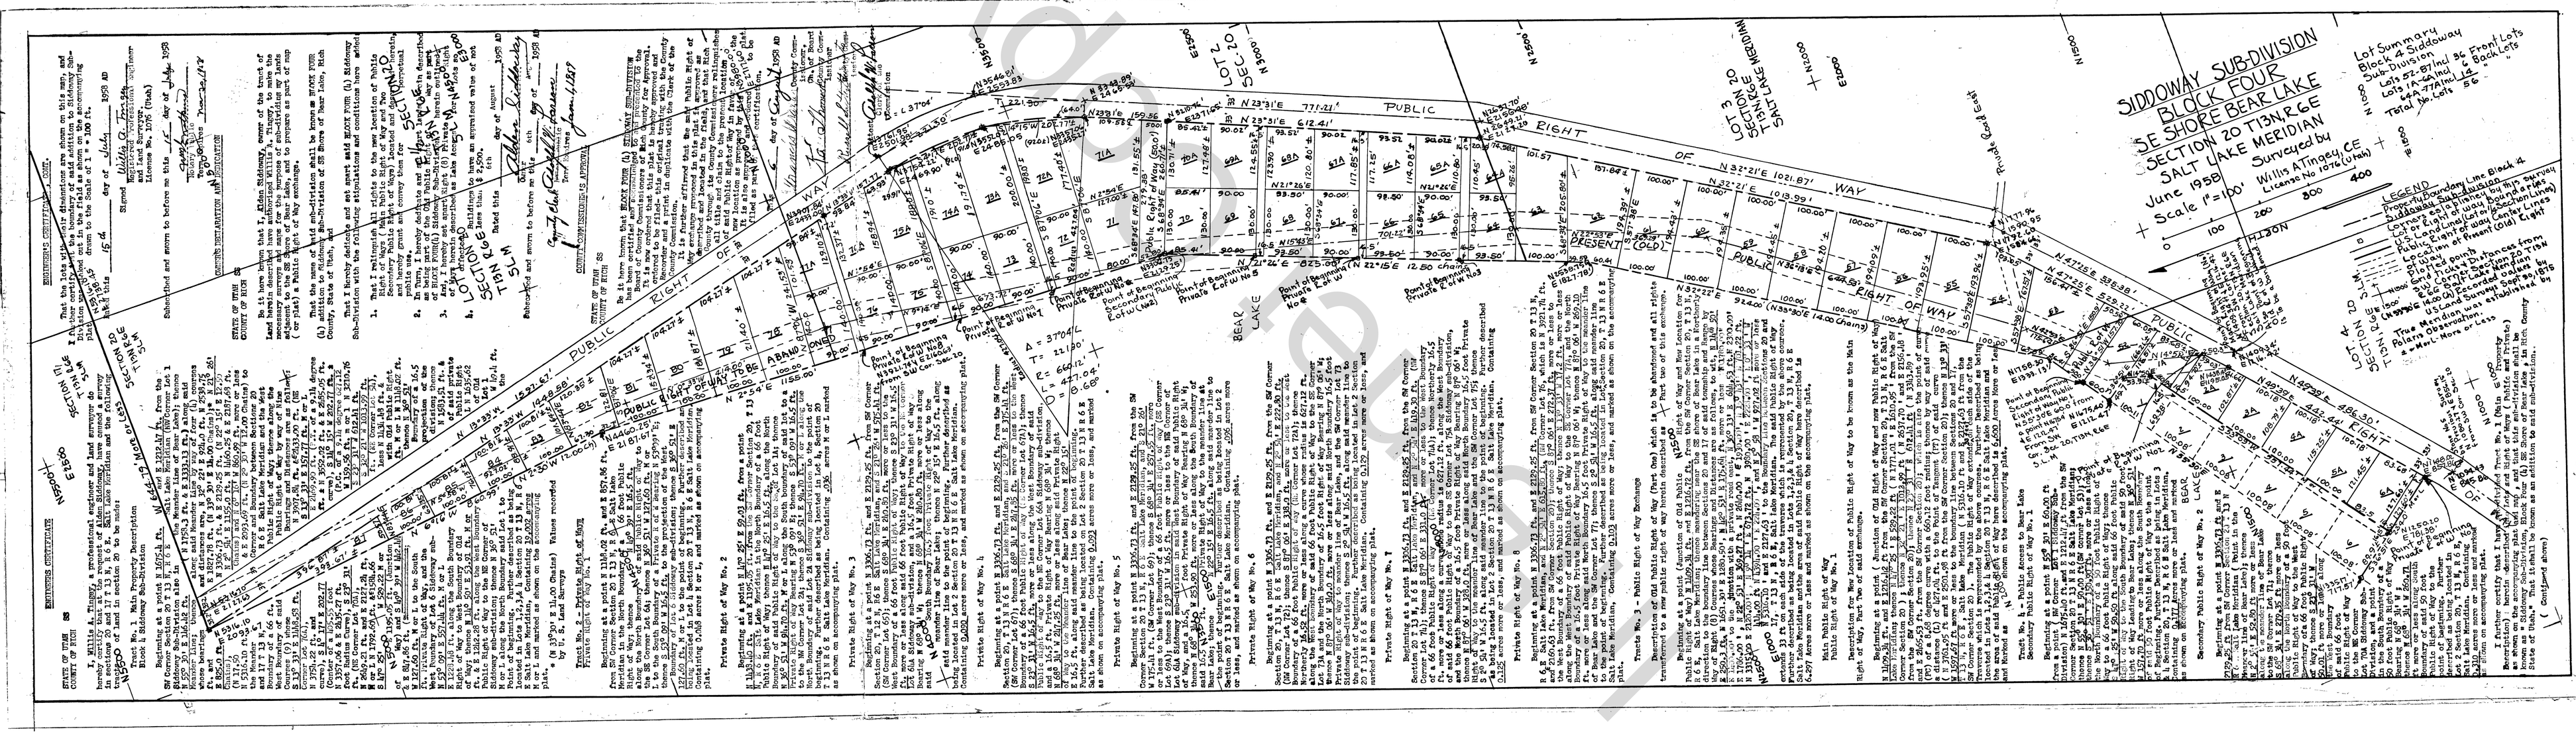
SIDDOWAY SUBDIVISION
BLOCK FOUR
SE SHORE BEAR LAKE
SECTION 20 T13N,R6E
SALT LAKE MERIDIAN
June 1958
Scale 1" = 100'
Surveyed by
Willis A Tingey, CE
License No 1076 (Utah)
Lot Summary
Block 4 Siddoway
Sub-Division
LEGEND
Property Boundary Line Block 4
Siddoway Subdivision
Corner or Lot Line
Public Right of Way
Lot Line
Section Line
Section Corner
