PLAT NO. _____
BOOK _____ PAGE _____

RICH COUNTY
PART OF SEC. 16, T. 9N., R. 7E., S.L.B.&M.
BLOCK 1

THIS PLAT IS MADE SOLELY FOR THE PURPOSE OF ASSISTING IN LOCATING THE LAND, AND THE RECORDER ASSUMES NO LIABILITY FOR VARIATIONS, IF ANY, WITH AN ACTUAL SURVEY.

SERIAL NO. = 19-16-01-PARCEL

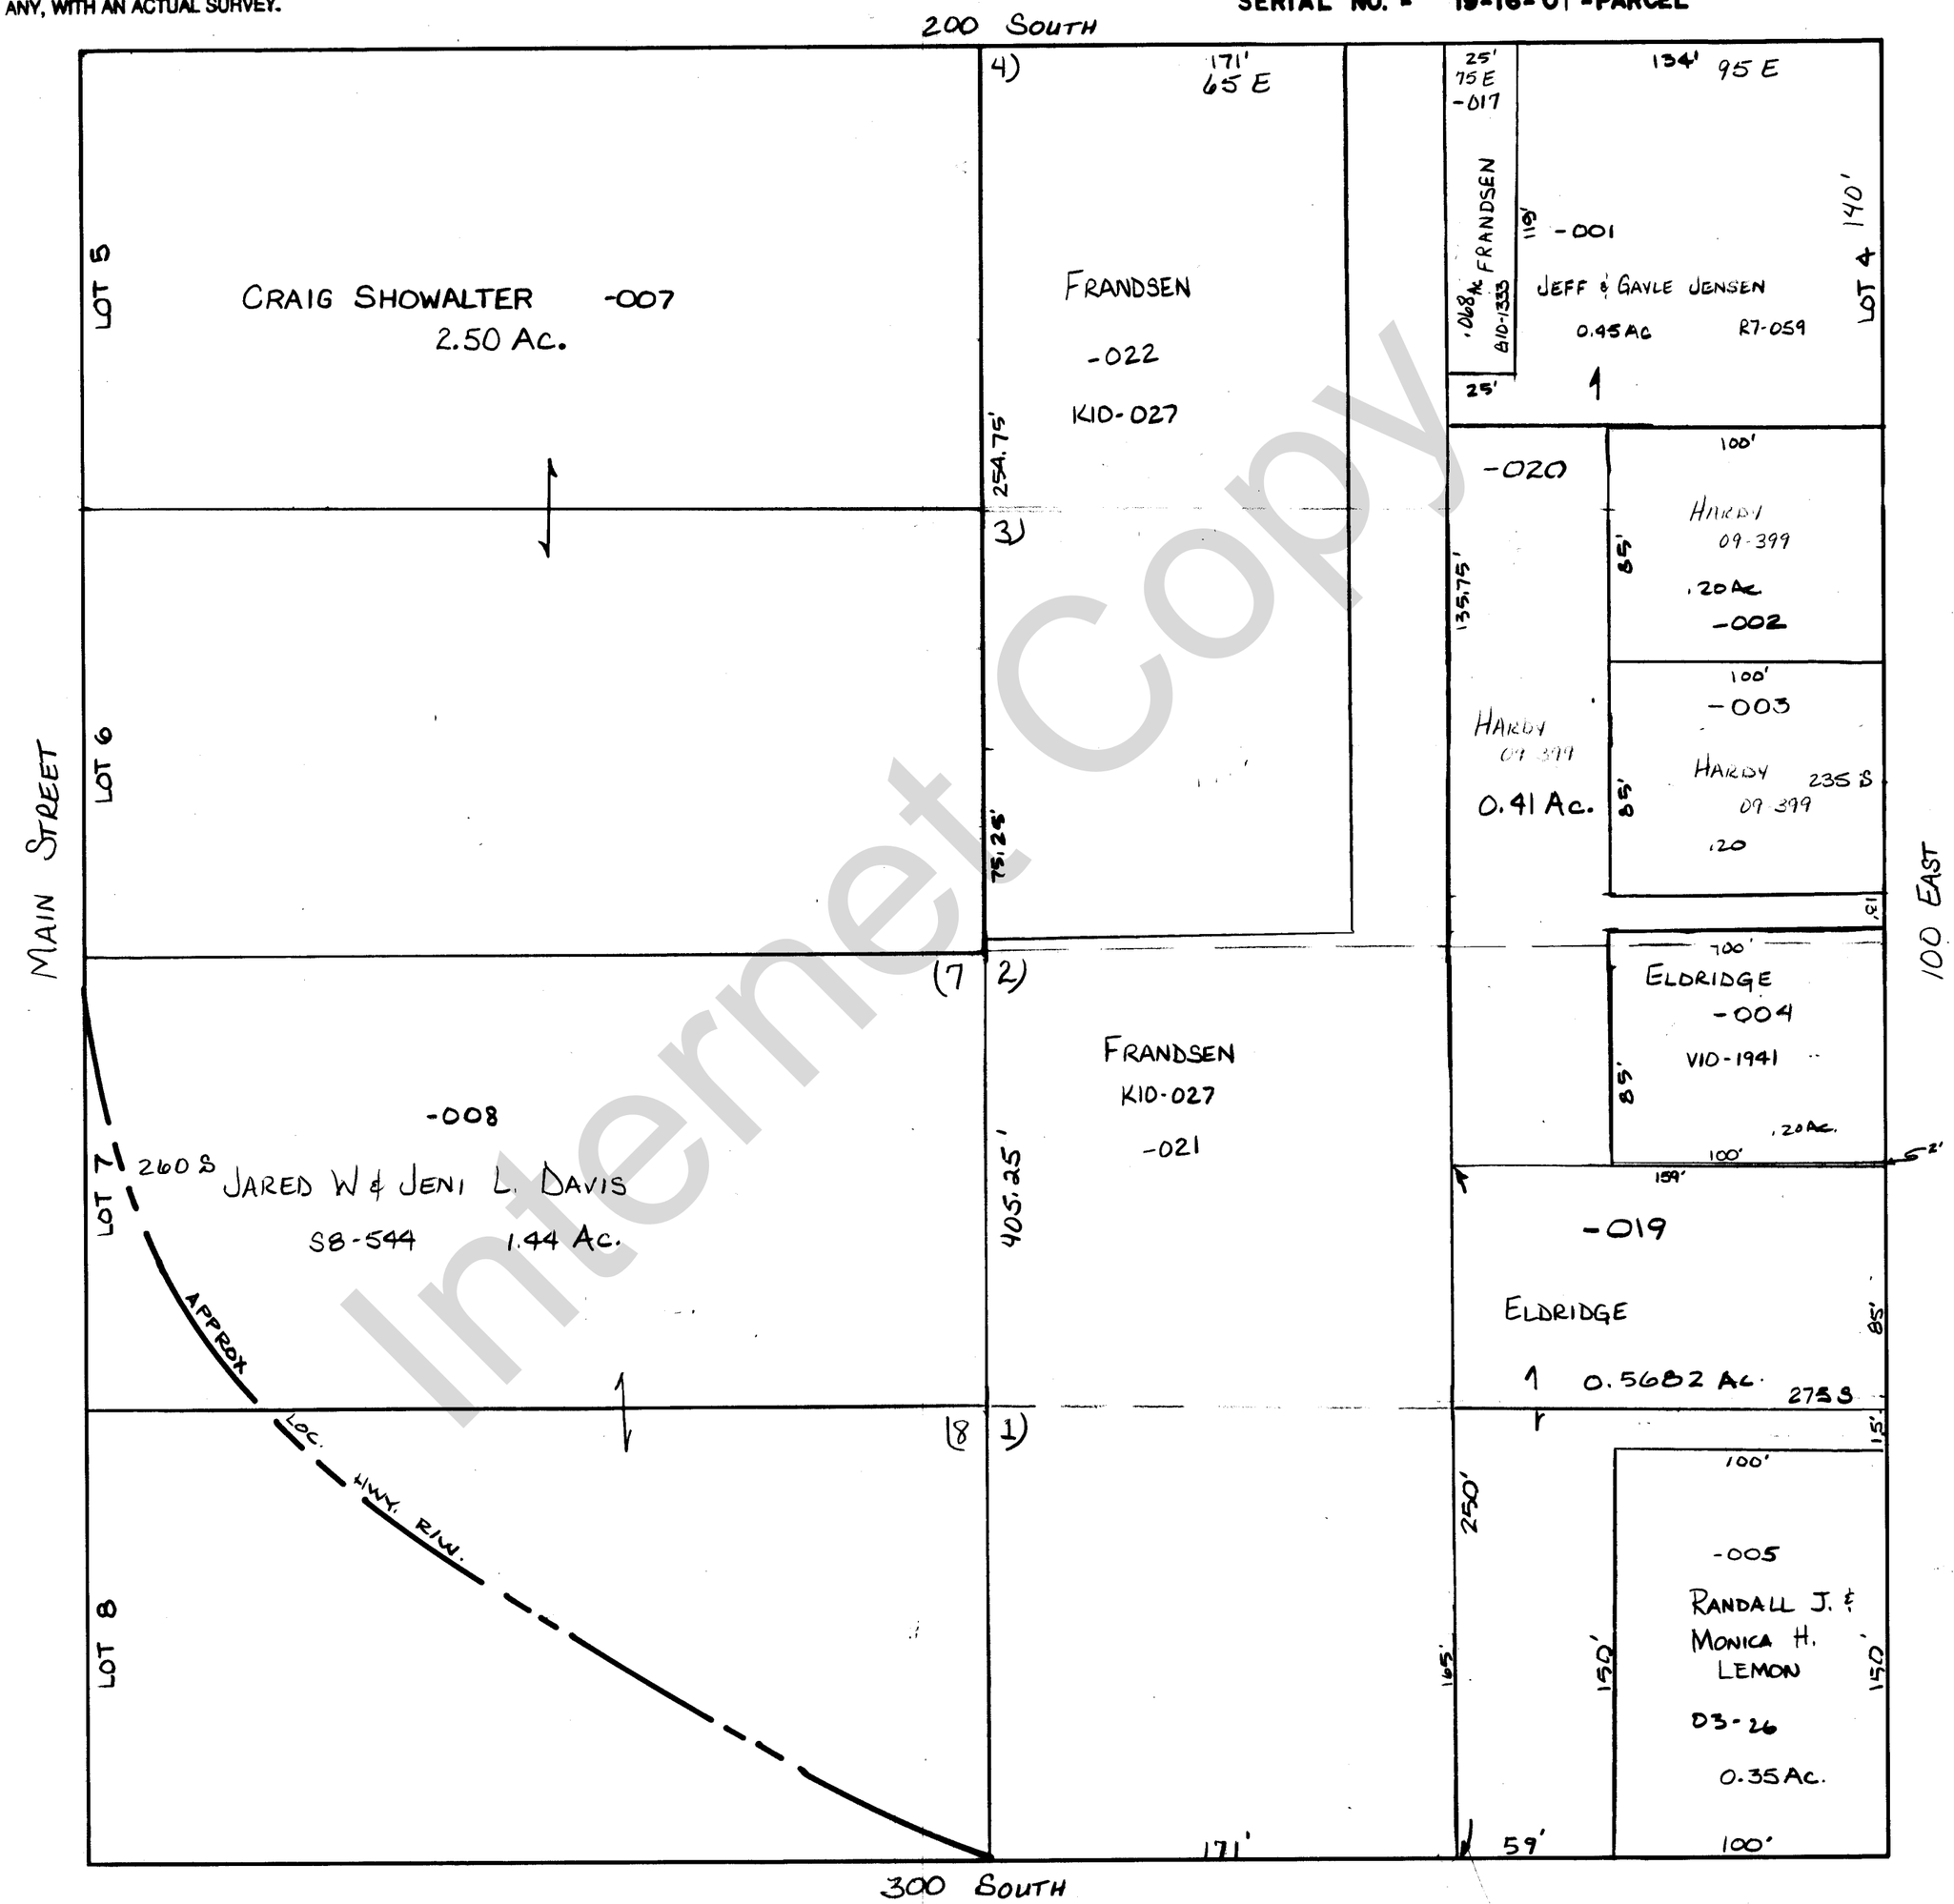

REVISIONS INITIAL AND DATE						NOTES	U.S.T.C. approval Date:	BLOCK 1 WOODRUFF CITY	Section 16 T 9 R 7 E	book page
									drawn by: DE date: 5-82	scale 1" = 50'

Internet Copy