PLAT NO._____
BOOK_____ PAGE_____

RICH COUNTY
PART OF SEC. 16, T. 9N., R. 7E., S.L.B.&M.
BLOCK 2

SERIAL NO.= 19-16-02-PARCEL
Serial No. 17-19-16-02-parcel No.

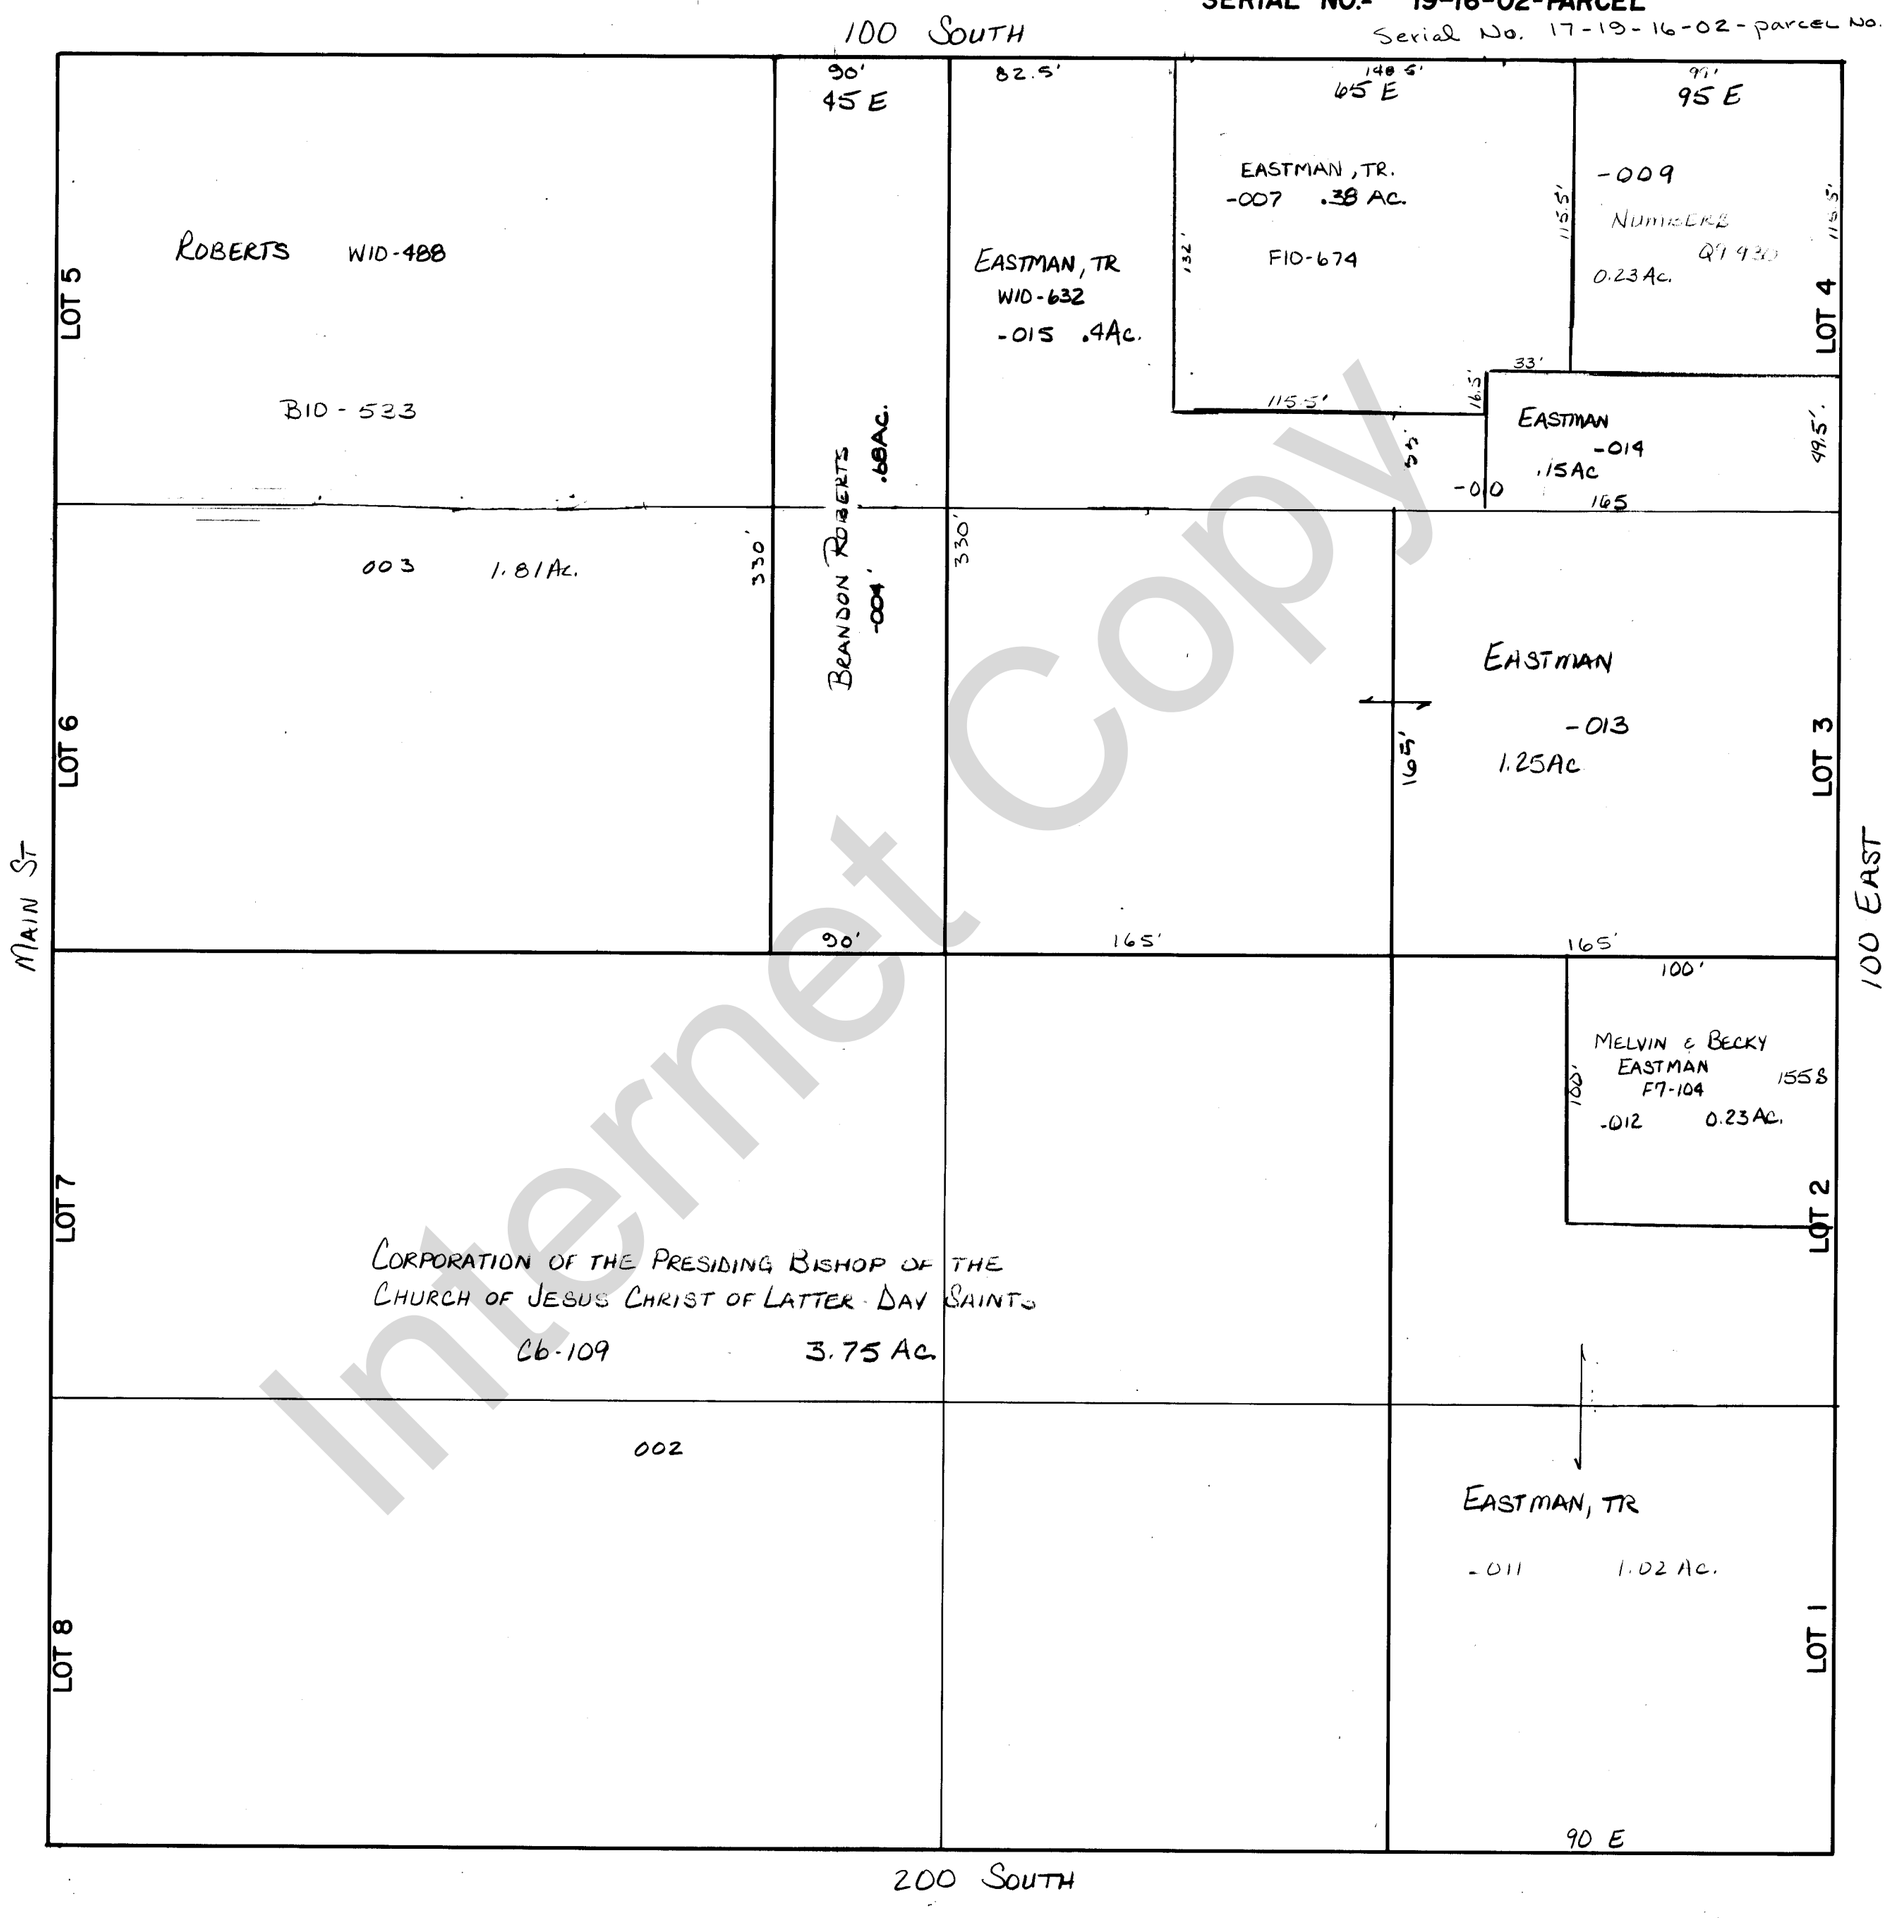

Internet Copy

THIS PLAT IS MADE SOLELY FOR THE PURPOSE OF ASSISTING IN LOCATING THE LAND, AND THE RECORDER ASSUMES NO LIABILITY FOR VARIATIONS, IF ANY, WITH AN ACTUAL SURVEY.

REVISIONS		

WOODRUFF CITY SURVEY BLK 2

Section 16 T. 9N R. 7E

drawn by GP	date JAN 1979	scale 1" = 50'	book ___	page ___