PLAT NO. _____

BOOK _____ PAGE _____

GRAPHIC SCALE

150 0 75 150 300 600

(IN FEET)
1 inch = 150 ft.

EASEMENT CURVE TABLE					
CURVE	LENGTH	RADIUS	DELTA	BEARING	CHORD
C1	11.81'	110.00'	6°08'10"	S 18°18'33" W	11.81'
C2	193.04'	300.00'	37°46'16"	N 06°30'00" E	193.04'
C3	40.87'	30.00'	86°98'07"	N 48°25'42" W	40.86'
C4	46.17'	30.00'	88°34'33"	N 44°37'18" E	43.66'
C5	46.33'	300.00'	8°46'37"	S 02°04'30" W	46.28'
C6	66.87'	510.00'	7°16'36"	S 10°08'06" W	66.82'
C7	69.81'	490.00'	7°16'36"	S 10°08'06" W	69.47'
C8	46.28'	300.00'	8°46'37"	S 02°04'30" W	46.20'
C9	132.30'	300.00'	37°46'16"	N 06°30'00" E	131.27'
C10	3.81'	90.00'	2°26'38"	S 20°07'18" W	3.81'
C11	38.17'	100.00'	21°52'07"	S 08°34'36" W	37.94'

EASEMENT LINE TABLE		
LINE	LENGTH	BEARING
L14	169.34'	N 21°38'06" E
L15	37.38'	N 02°30'06" W
L16	12.06'	N 88°26'18" W
L17	30.07'	N 02°30'06" W
L18	7.87'	S 88°26'18" E
L19	48.72'	N 06°28'48" E
L20	118.87'	N 13°46'24" E
L21	123.86'	N 13°46'24" E
L22	132.37'	N 02°30'06" W
L23	4.78'	N 02°30'06" W

OFFSITE EASEMENT CURVE TABLE					
CURVE	LENGTH	RADIUS	DELTA	BEARING	CHORD
C11	38.17'	100.00'	21°52'07"	S 08°34'36" W	37.94'
C12	97.46'	235.00'	23°46'38"	N 06°51'41" E	96.76'
C13	34.86'	300.00'	6°40'54"	S 18°24'03" W	34.87'

OFFSITE EASEMENT LINE TABLE		
LINE	LENGTH	BEARING
L24	208.34'	N 06°01'06" W
L25	184.81'	N 18°44'30" E
L27	91.82'	N 12°03'36" E
L28	44.86'	N 14°44'33" E
L29	133.13'	N 21°08'22" E

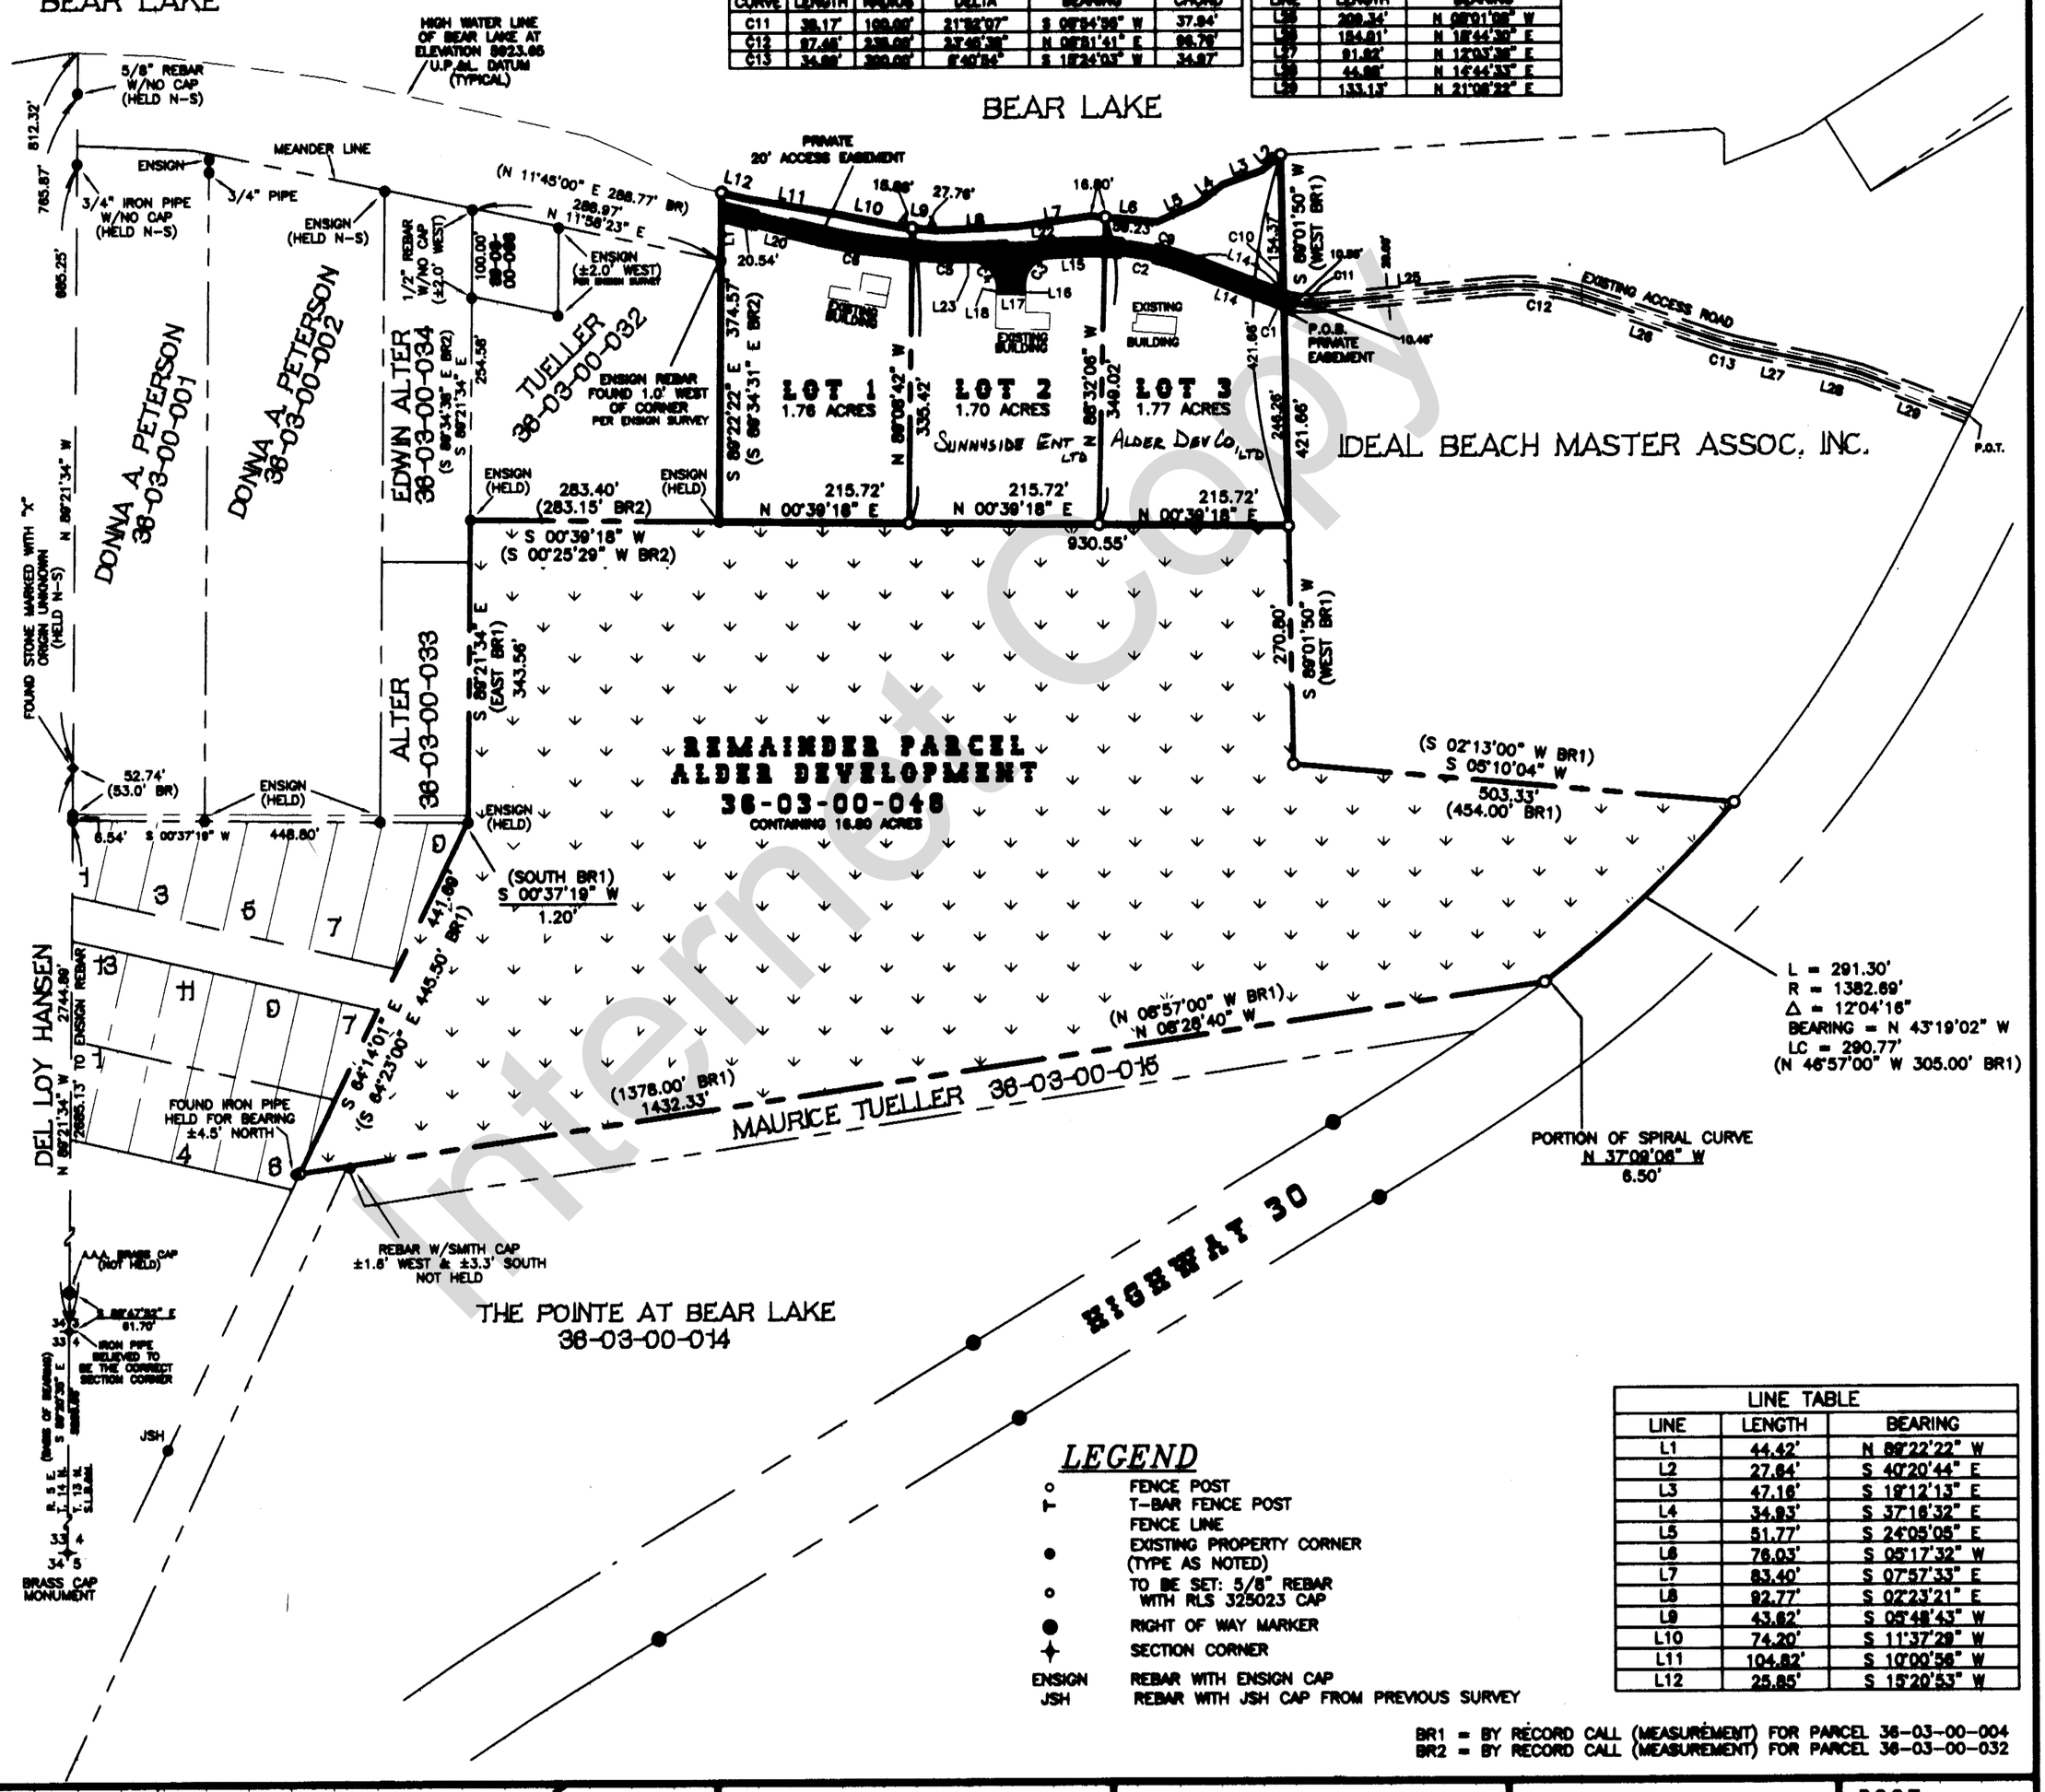

LINE TABLE		
LINE	LENGTH	BEARING
L1	44.42'	N 89°22'22" W
L2	27.84'	S 40°20'44" E
L3	47.16'	S 19°12'13" E
L4	34.93'	S 37°18'32" E
L5	51.77'	S 24°05'05" E
L6	76.03'	S 05°17'32" W
L7	83.40'	S 07°57'33" E
L8	92.77'	S 02°23'21" E
L9	43.82'	S 05°48'43" W
L10	74.20'	S 11°37'29" W
L11	104.82'	S 10°00'56" W
L12	25.85'	S 15°20'53" W

LEGEND

- FENCE POST
- T-BAR FENCE POST
- FENCE LINE
- EXISTING PROPERTY CORNER (TYPE AS NOTED)
- TO BE SET: 5/8" REBAR WITH RLS 325023 CAP
- RIGHT OF WAY MARKER
- SECTION CORNER
- ENSIGN — REBAR WITH ENSIGN CAP
- JSH — REBAR WITH JSH CAP FROM PREVIOUS SURVEY

BR1 = BY RECORD CALL (MEASUREMENT) FOR PARCEL 36-03-00-004
BR2 = BY RECORD CALL (MEASUREMENT) FOR PARCEL 36-03-00-032

Internet Copy

JSH
SURVEYING & DRAFTING INC.
PO BOX 300 o WELLSVILLE, UTAH 84339
(435) 245-9090 * TOLL FREE 1-888-420-0268

ALDER SUBDIVISION

SECTION 3
T: 13 N , R: 5 E
S.L.B.&M.

BOOK _____
PAGE _____

SCALE: 1"=150'