PLAT NO. _____

BOOK _____ PAGE _____

RICH COUNTY

CURVE TABLE

CURVE	RADIUS	LENGTH	TANGENT	CHORD	BEARING	DELTA
a	250.00'	166.75'	86.61'	163.67'	S 12°38'58" W	38°12'57"
b	160.30'	96.93'	50.00'	95.46'	N 75°33'58" W	34°38'49"
c	20.00'	31.66'	20.24'	28.46'	S 51°48'20" E	90°41'38"
d	220.00'	146.74'	76.22'	144.03'	S 12°38'58" W	38°12'57"
e	280.00'	153.70'	78.84'	151.78'	S 16°01'55" W	31°27'03"
f	130.30'	55.04'	27.93'	54.63'	S 80°47'22" E	24°12'00"
g	20.00'	35.06'	24.02'	30.74'	N 18°27'58" W	100°26'48"
h	20.00'	22.56'	12.65'	21.38'	S 54°47'56" W	64°37'23"
i	50.00'	72.31'	44.13'	66.17'	S 63°54'58" W	82°51'27"
j	50.00'	40.00'	21.14'	38.95'	N 51°44'03" W	45°50'30"
k	50.00'	40.00'	21.14'	38.95'	N 05°53'33" W	45°50'30"
l	50.00'	40.00'	21.14'	38.95'	N 39°56'57" E	45°50'30"
m	50.00'	21.15'	10.74'	21.00'	N 74°59'25" E	24°14'26"
n	50.00'	213.47'	79.06'	84.52'	N 35°12'04" W	244°37'23"
o	4513.80'	127.35'	63.68'	127.35'	N 74°11'11" E	01°37'00"
p	4513.80'	146.86'	73.44'	146.86'	N 75°55'37" E	01°51'51"
q	190.30'	73.60'	37.27'	73.14'	S 81°48'33" E	22°09'37"
r	190.30'	23.35'	11.69'	23.33'	S 67°12'52" E	07°01'45"
s	20.00'	29.51'	18.18'	26.91'	N 74°01'44" E	84°32'34"

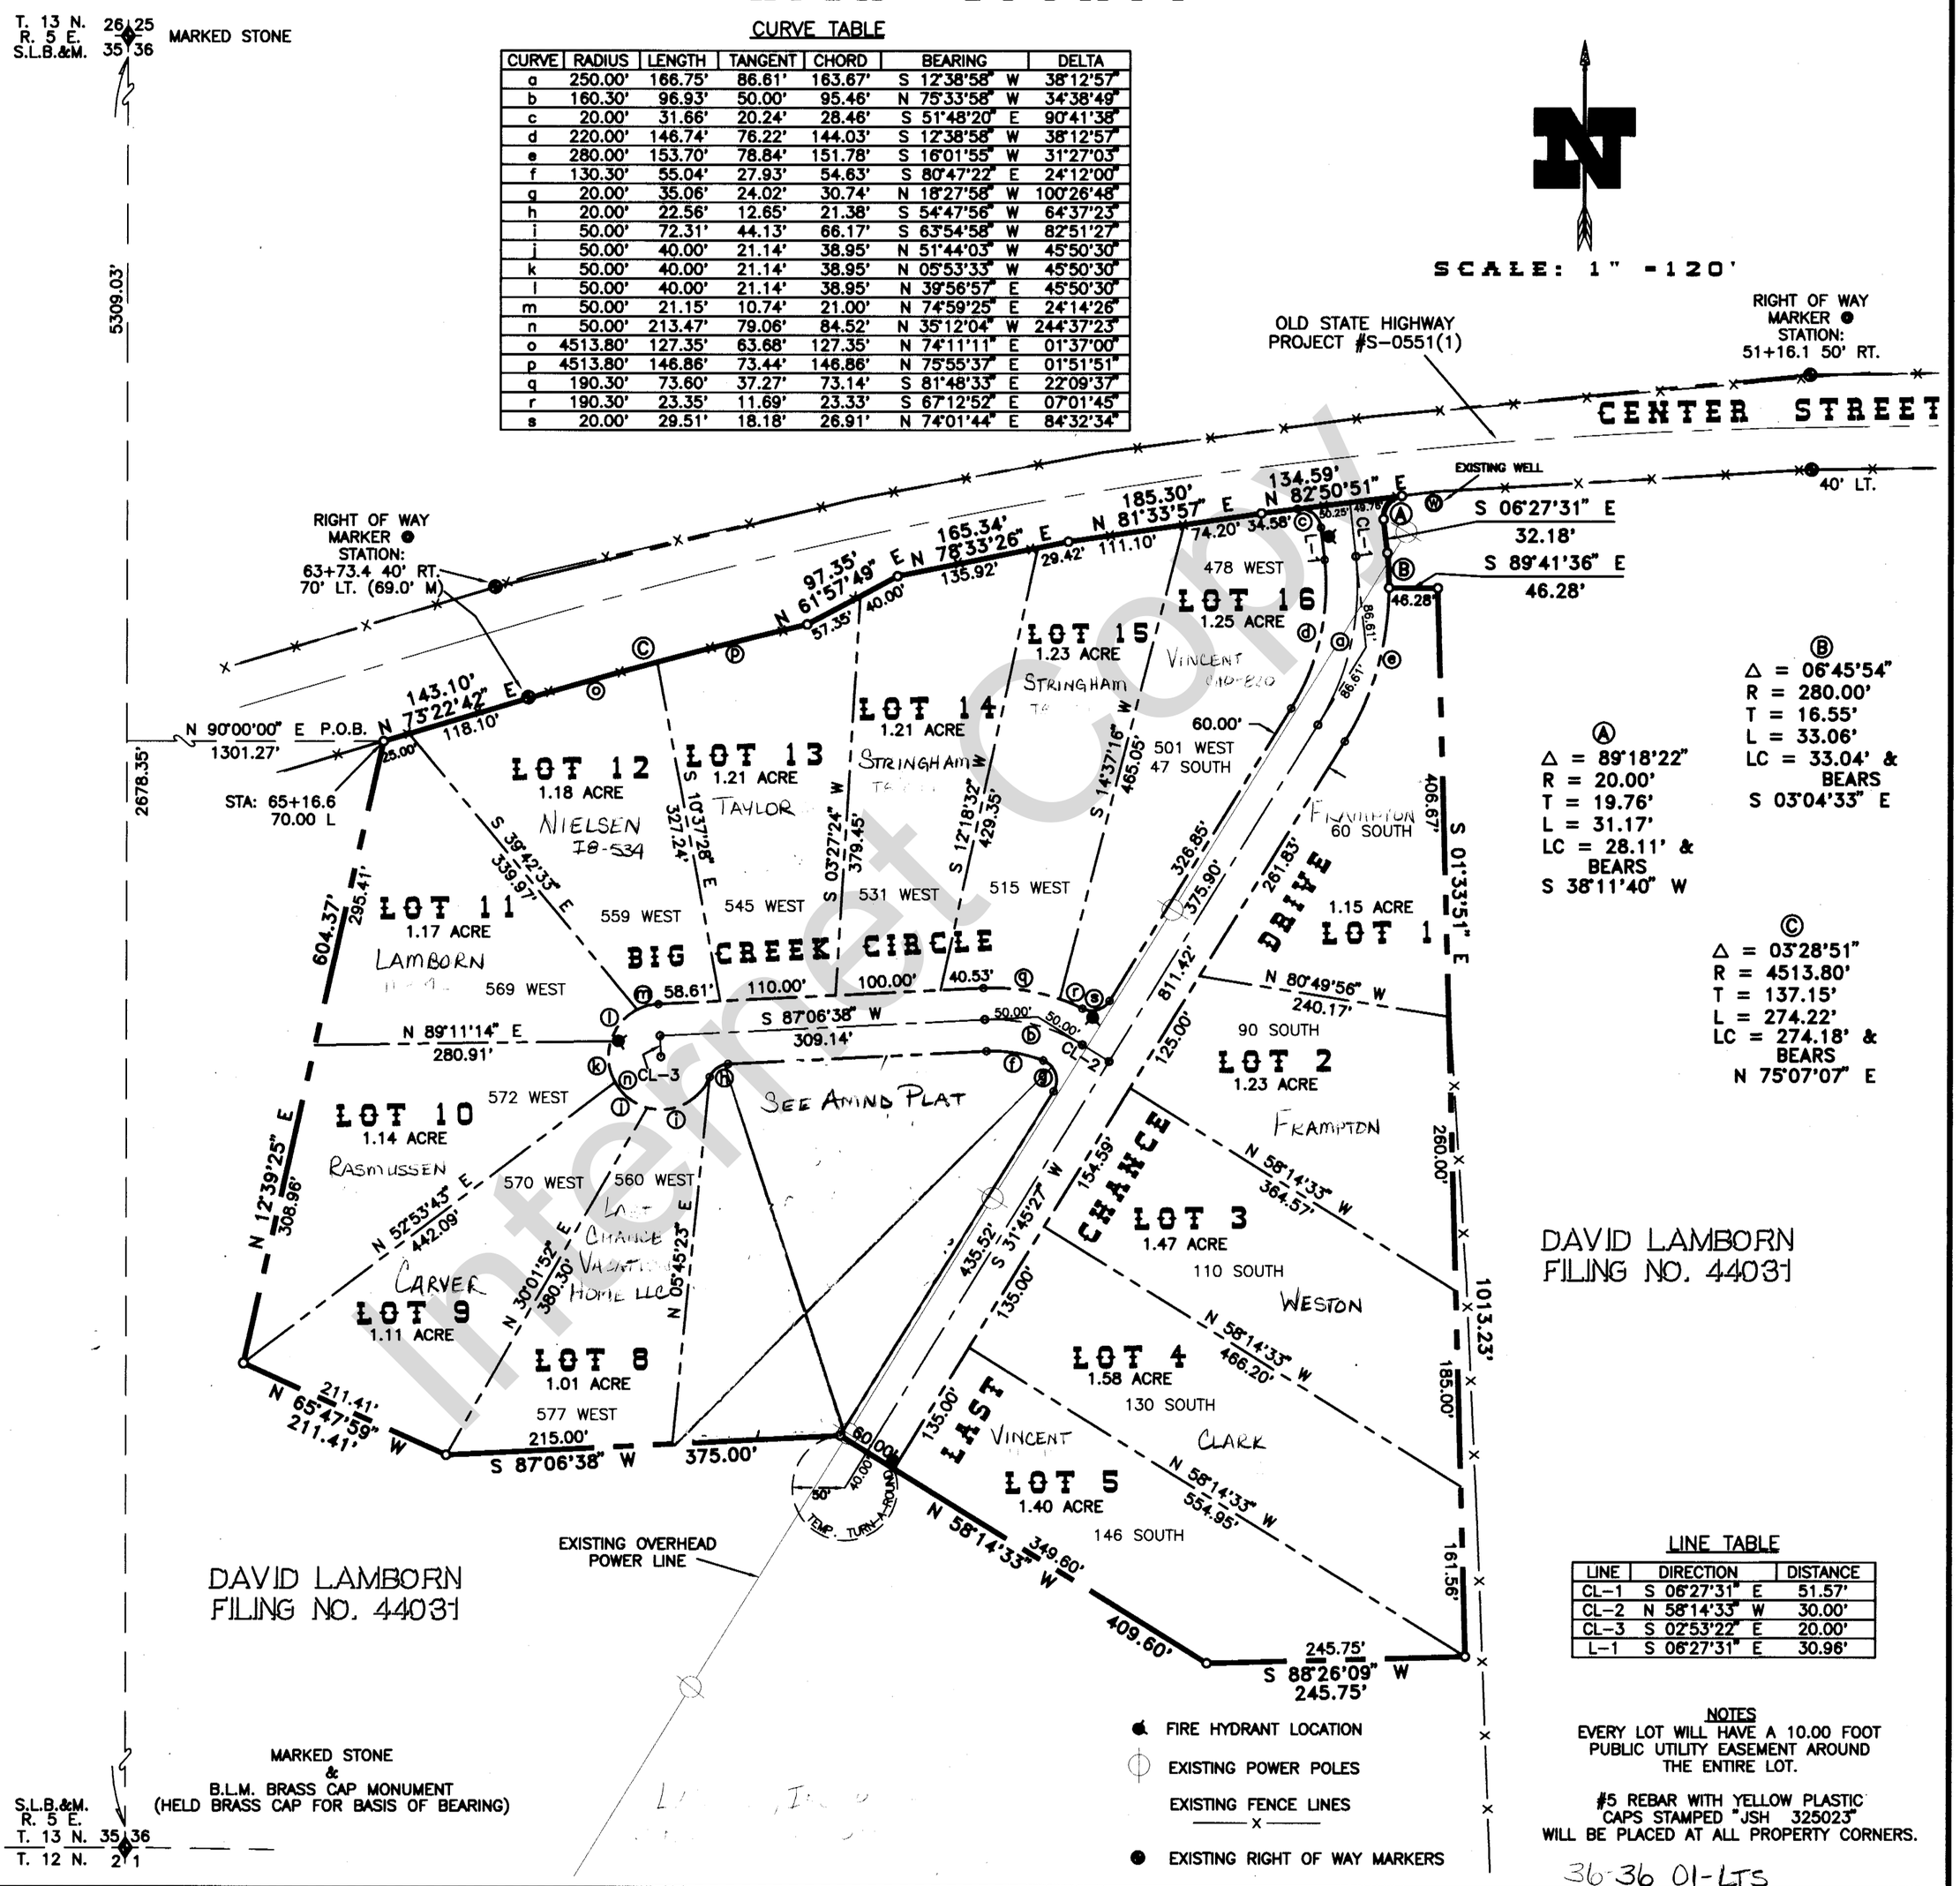

LINE TABLE

LINE	DIRECTION	DISTANCE
CL-1	S 06°27'31" E	51.57'
CL-2	N 58°14'33" W	30.00'
CL-3	S 02°53'22" E	20.00'
L-1	S 06°27'31" E	30.96'

NOTES

EVERY LOT WILL HAVE A 10.00 FOOT PUBLIC UTILITY EASEMENT AROUND THE ENTIRE LOT.

#5 REBAR WITH YELLOW PLASTIC CAPS STAMPED "JSH 325023" WILL BE PLACED AT ALL PROPERTY CORNERS.

36-36 01-LTS

Internet Copy

JSH
SURVEYING & DRAFTING INC.
2820 SOUTH 600 WEST • NIBLEY, UTAH 84321
(435) 753-0268 * TOLL FREE 1-888-420-0268

REVISIONS:

LAST CHANCE SUBDIVISION PHASE I

SECTION: 36
T: 13 N. , R: 5 E.
S.L.B.&M.

BOOK _____
PAGE _____
SCALE: 1"=120'