PLAT NO. _____

BOOK _____ PAGE _____

RICH COUNTY

NW 1/4, SECTION 20, T. 13 N.R. 6 E., S.L.B.&M.

SERIAL NO.= 37-20-00-PARCEL

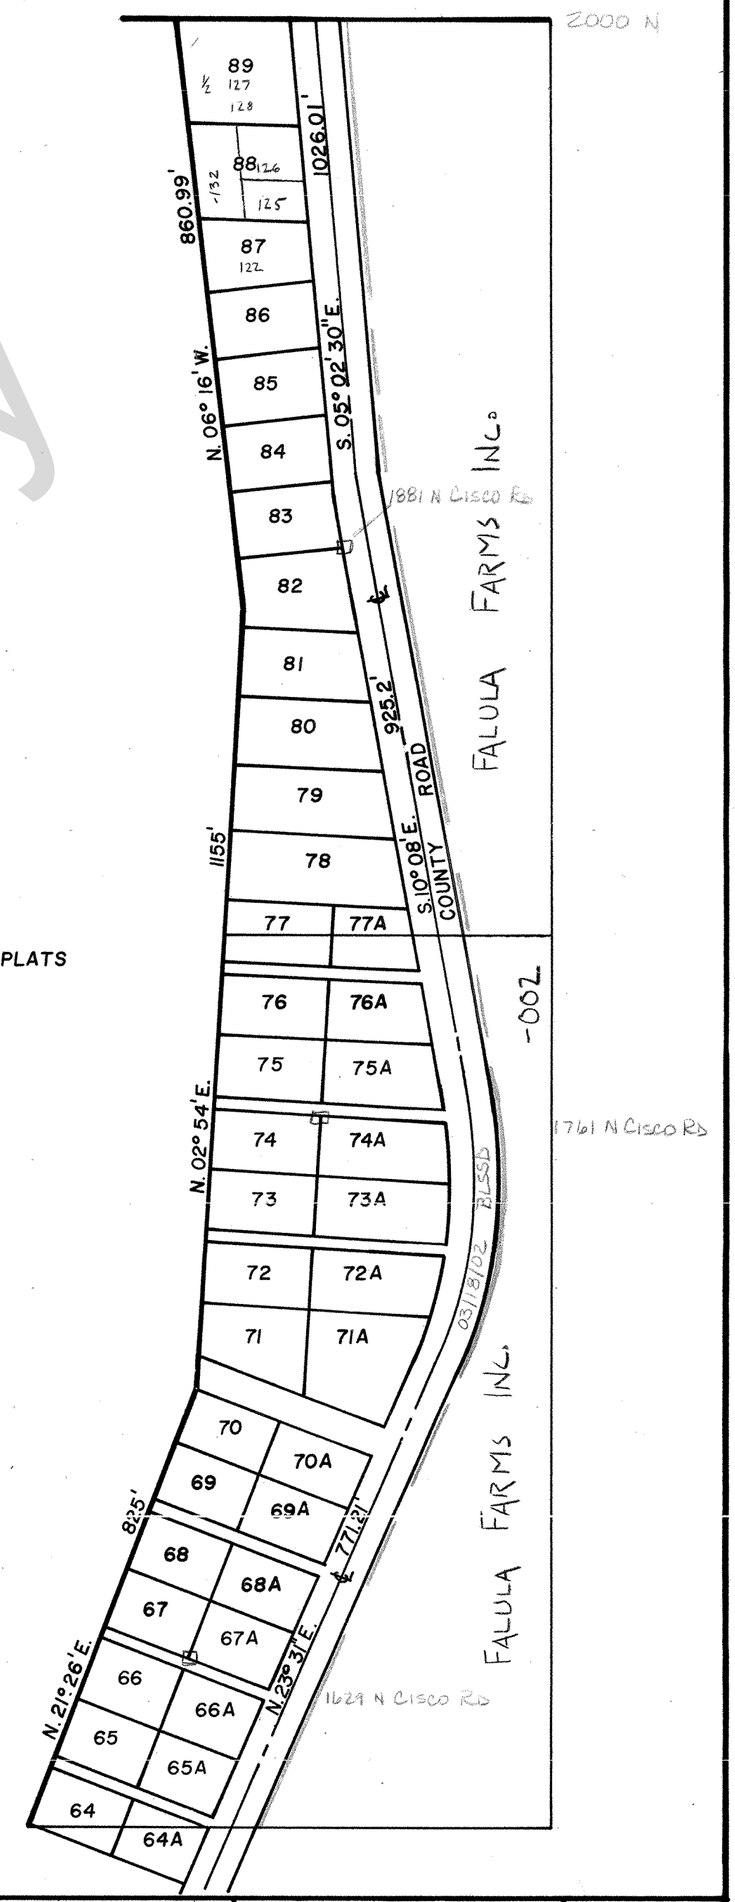

BEAR

LAKE

NOTE: SEE SIDOWAY SUBDIVISION PLATS FOR OWNERSHIP OF LOTS

Internet Copy

T.M.S.

REVISIONS		

THIS PLAT IS MADE SOLELY FOR THE PURPOSE OF ASSISTING IN LOCATING THE LAND, AND THE RECORDER ASSUMES NO LIABILITY FOR VARIATIONS, IF ANY, WITH AN ACTUAL SURVEY.

Section 20 T. 13N. R. 6E.

drawn by DW | date 4-80

book ___ page ___

scale 1" = 200