PLAT NO._____

BOOK _____ PAGE _____

AMMENDED PLAT FOR THE LAKOTA SPRINGS SUBDIVISION "PHASE I"

A PART OF THE NORTHWEST 1/4 OF SECTION 5, T. 14 N., R. 5 E. OF THE SALT LAKE BASE & MERIDIAN JUNE 2000

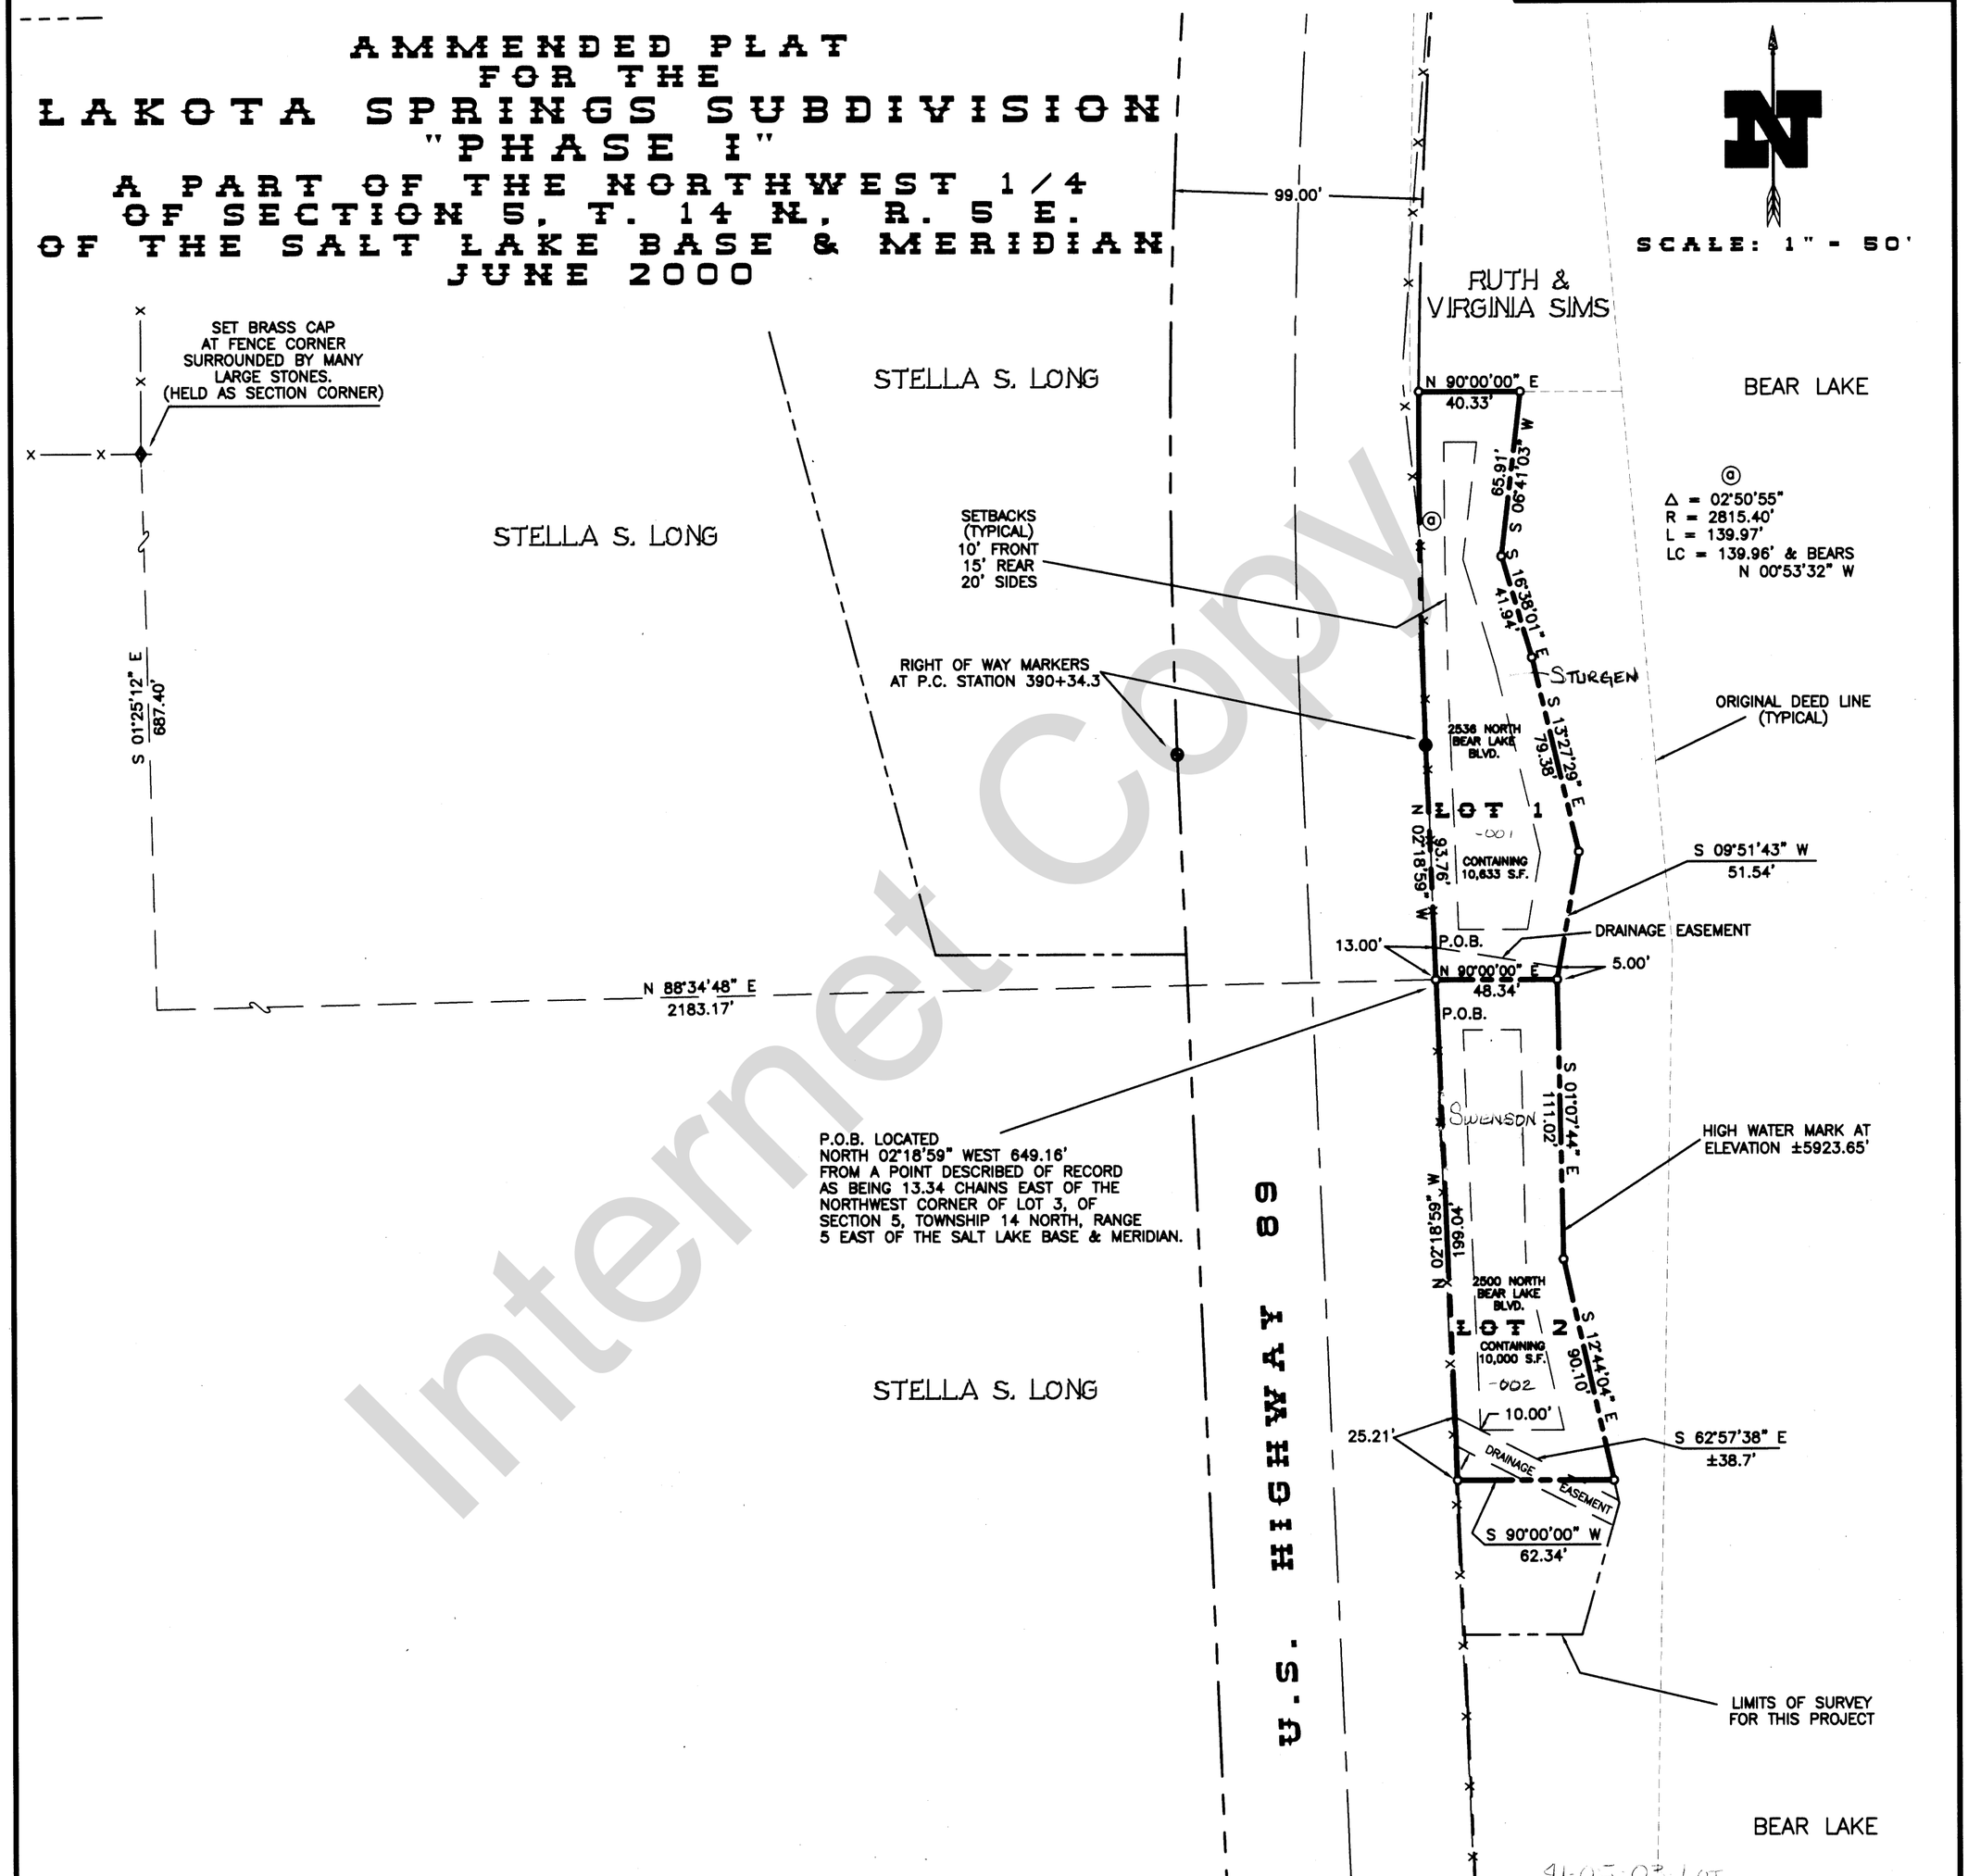

Internet Copy

JSH
SURVEYING & DRAFTING INC.
2820 SOUTH 600 WEST o NIBLEY, UTAH 84321
(435) 753-0268 * TOLL FREE 1-888-420-0268

REVISIONS:

AMMENDED LAKOTA SPRINGS SUBDIVISION

NW/4 SECTION 5
T: 14 N, R: 5 E
S.L.B.&M.

BOOK_____
PAGE_____

SCALE: 1"=50'