PLAT NO _____

BOOK _____ PAGE _____

RICH COUNTY

W 1/4 SECTION 8 T. 14 N. R. 5 E., S.L.B.& M.

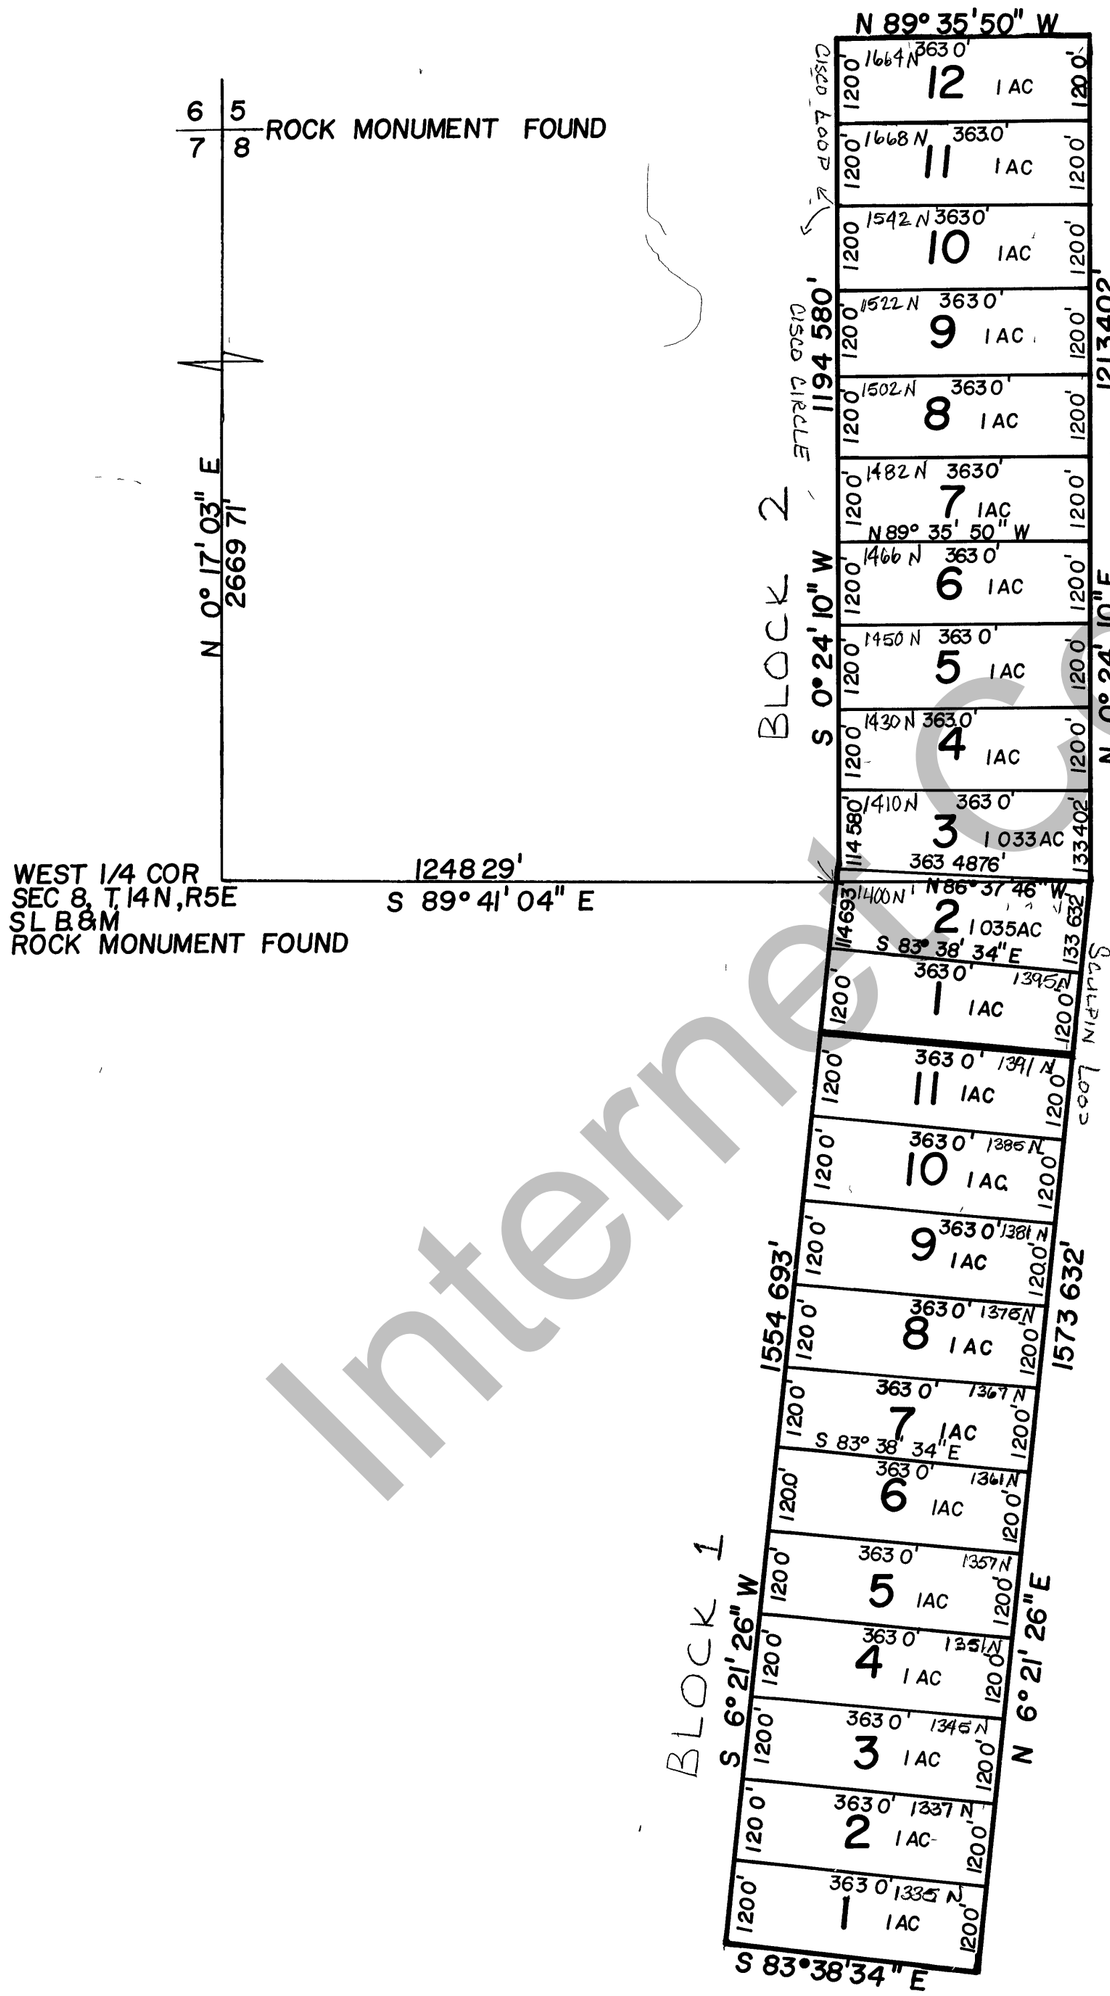

EI L CO TERRACE SUBDIVISION

BLOCK 1 -030-1 Lts		BLOCK 2 -020-1 Lts	
LOT	OWNER	LOT	OWNER
1	SWAN CREEK VILLAGE AID 1684	1	SWAN CREEK VILLAGE AID 1688
2	TRUDY ANN COOK BROWN R5 118	2	LEISHMAN, TR
3	SORENSON	3	GARNER
4	SORENSON	4	GARNER
5	SORENSON	5	FRODSHAM
6	BL AQUA, LLC	6	FRODSHAM, TR
7	CACHE VALLEY BANK	7	DARRINGTON, TR ETAL
8	STANDER K8 517	8	HILTON, TR 1/3 ETAL
9	GLINES	9	VERDA IRENE REX MILLER R5-096
10	KEVIN & MARSHA WELLS FAMILY LLC	10	PEARSON R10 309
11		11	HOWELL, TR
		12	HOWELL, TR

BLK 1 = 41-08-030-LTS

BLK 2 = 41-08-020-LTS

REVISIONS		

EI L CO TERRACE SUBDIVISION

Section 8 T 14 R 5

drawn by MVH | date 11-80

book page

scale 1" = 200'

Internet Copy