PLAT NO._____

BOOK_____ PAGE_____

RICH COUNTY

W1/4 SECTION 8 T. 14 N.R. 5 E., S.L.B.&M.

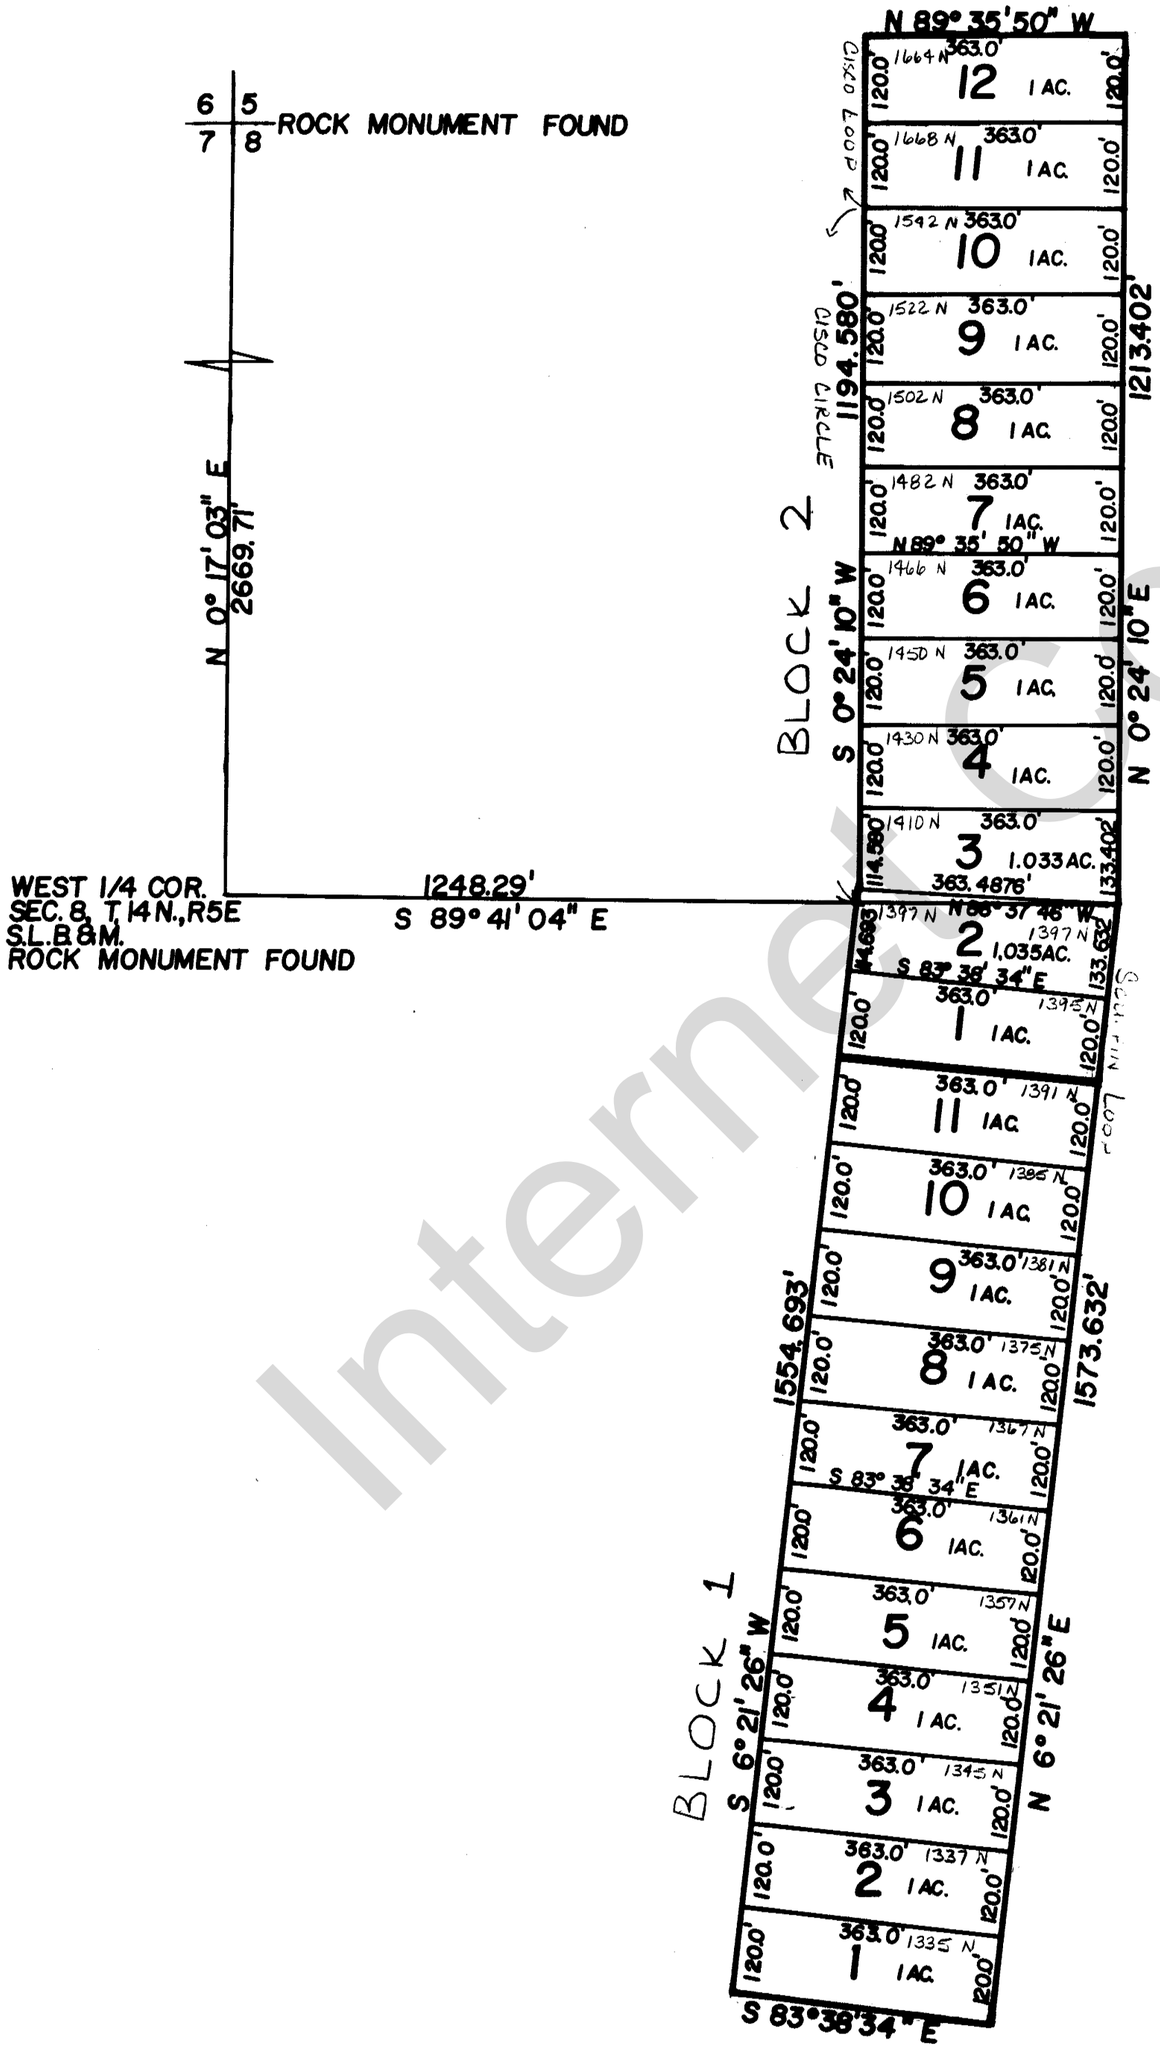

EI L CO TERRACE SUBDIVISION

BLOCK 1 -03- LOT		BLOCK 2 -02- LOT	
LOT	OWNER	LOT	OWNER
1	SWAN CREEK VILLAGE AID-1684	1	SWAN CREEK VILLAGE AID-1688
2	TRUDY ANN COOK BROWN RS-448	2	LEISHMAN
3	BROWN, TR	3	GARNER
4	SORENSON ETAL	4	GARNER
5	SORENSON	5	FRODSHAM
6	BL AQUA, LLC	6	FRODSHAM, TR
7	CACHE VALLEY BANK	7	DARRINGTON, TR ETAL
8	STANDER KB-517	8	
9	ROUNDY [illegible]	9	VERDA IRENE REX MILLER RS-096
10	KEVIN & MARSHA WELLS FAMILY LLC	10	PEARSON R10-309
11		11	HOWELL, TR
		12	HOWELL, TR

BLK. 1 = 41-08-03-LOT

BLK 2 = 41-08-02-LOT

REVISIONS			EI L CO TERRACE SUBDIVISION	Section 8 T. 14 R. 5	book page
				drawn by MVH date 11-80	scale 1"=200'

Internet Copy