PLAT NO. _____
BOOK _____ PAGE _____

RICH COUNTY, UTAH

MATCH TO SHEET 8 OF 14

MATCH TO SHEET 10 OF 14

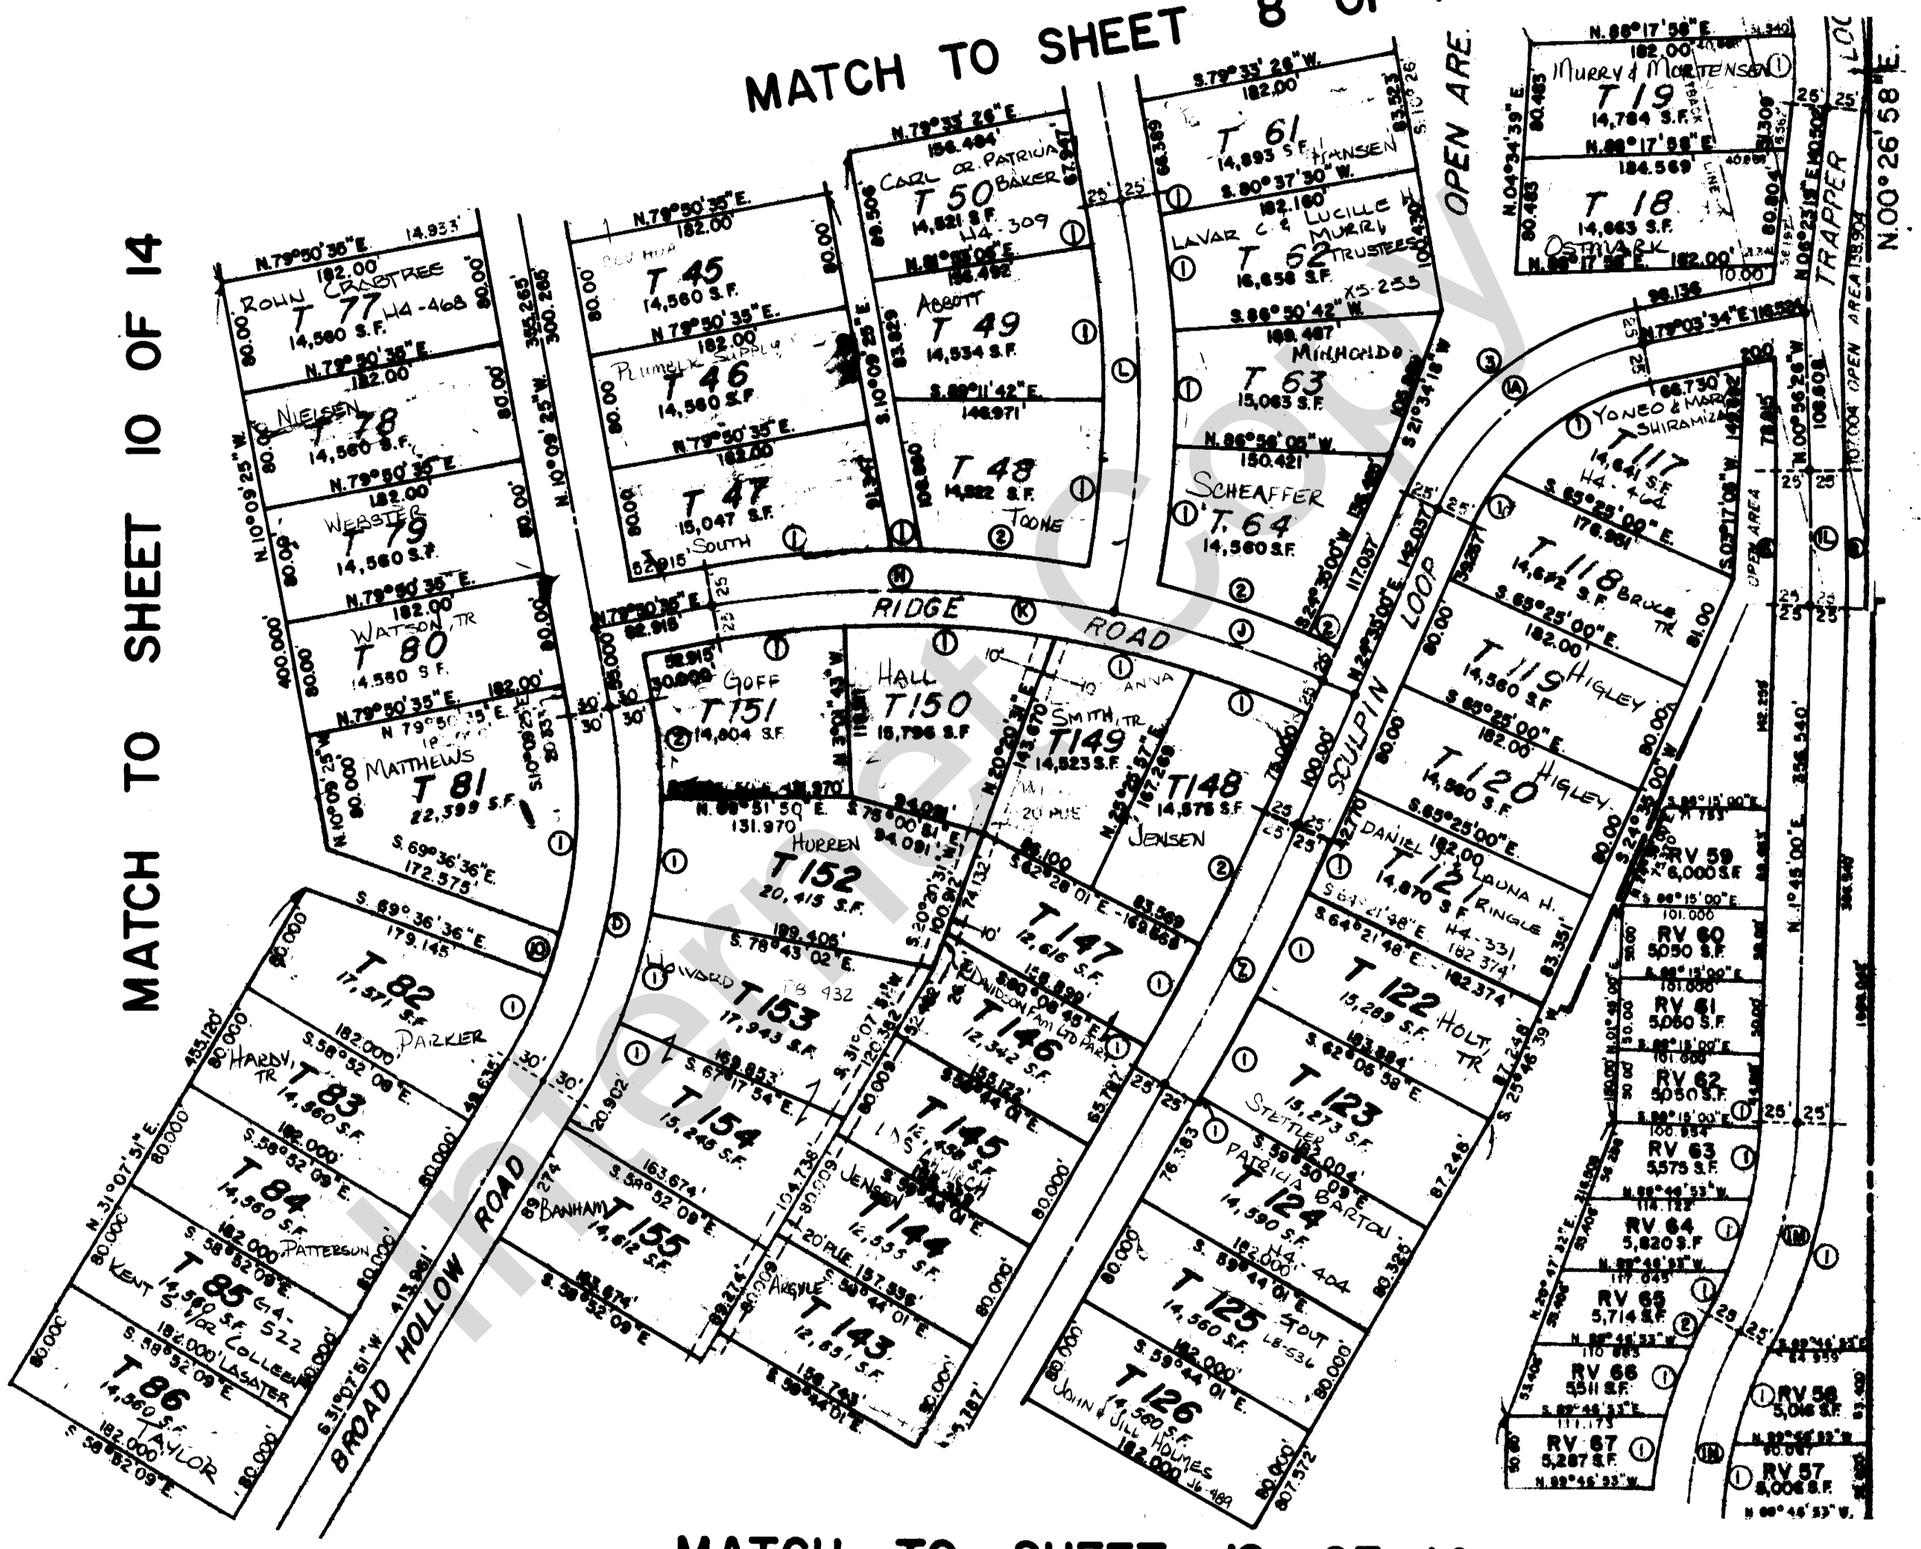

MATCH TO SHEET 12 OF 14

RV 57	JACKIE WICZ	RV 63	BROWN
RV 58	HERNANDEZ ½ ROVIRA ½	RV 64	MADSEN
RV 59	ALLEN & COOK TRUSTEE A6-491	RV 65	
RV 60	BROWN	RV 66	WILD
RV 61		RV 67	TRUJILLO
RV 62			

SHEET 11 OF 14

REVISIONS	SWAN CREEK VILLAGE PHASE 2	SECTION 5, 6, 7, 8 T.14 N., R.5 E., S.L.B.& M.	BOOK _____ PAGE _____
		DRAWN BY _____ DATE _____	SCALE 1" = 100'

Internet Copy