PLAT NO._____

BOOK_____ PAGE_____

RICH COUNTY

PART OF SW1/4, SECTION 16, T. 14 N.R. 5 E., S.L.B.&M.

BEAR LAKE MEADOWS, UNITS NO. 1, 2

SERIAL NO. = 17 - 41 - 16 - BLOCK - PARCEL
(COUNTY) (SECTION) (TOWNSHIP)

OWNERSHIP INFORMATION		
LOT NO.	OWNER	(UNIT 1)
1	DOUGLAS TERRY & KARLA H. ALLEN JT.	05-[illegible]
2	DOUGLAS TERRY & KARLA ALLEN	H6-066
3	GIFFORD	510-1869
4	STRINGHAM, TR	
5	MICHAEL GREEN	
6	RUSSELL & RAMONA HARRIS	
7	BIRDSEY	
8	RASMUSSEN	
9	VERNON G & JO ANNE ANDERSEN	05-[illegible]
LOT NO.	OWNER	(UNIT 2)
1	PAUL BIRDSEY	07-251
2	GARY & CAROL GRIFFIN	R7-302
3	ARGYLE	
4	ARGYLE	

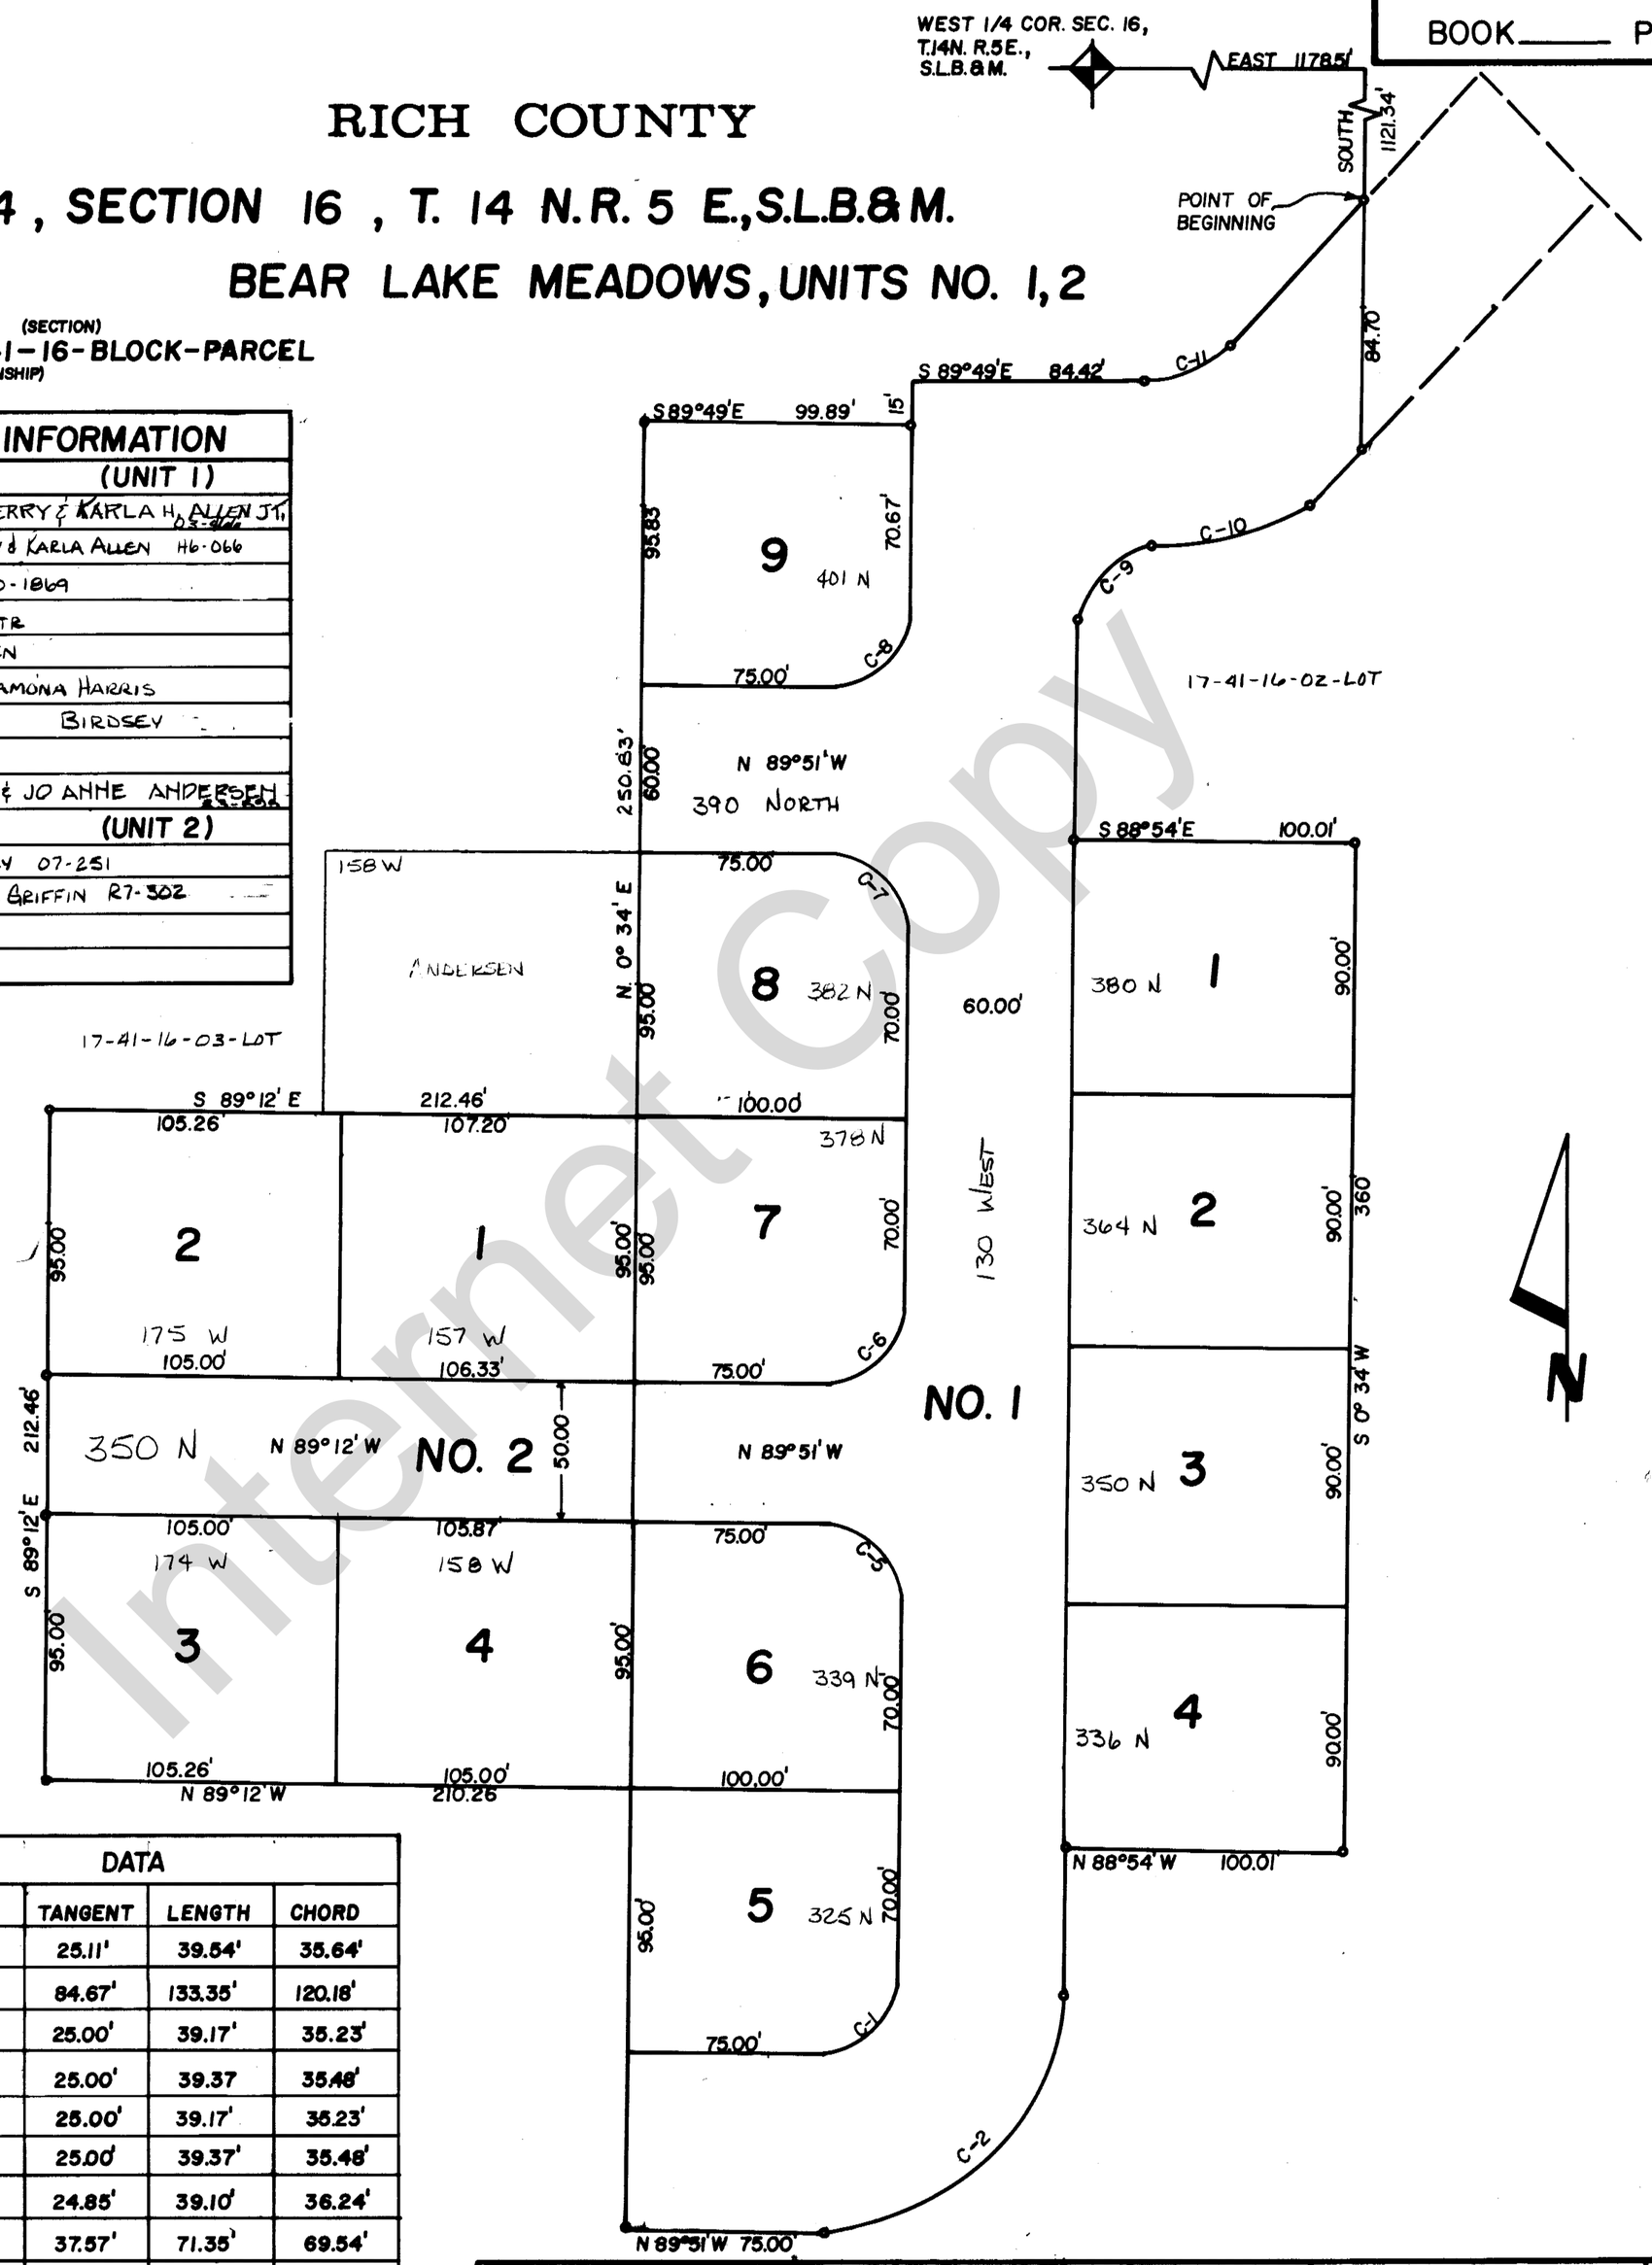

CURVE DATA					
CURVE	DELTA	RADIUS	TANGENT	LENGTH	CHORD
1	89°35'	25.29'	25.11'	39.54'	35.64'
2	89°35'	85.29'	84.67'	133.35'	120.18'
5	90°25'	24.82'	25.00'	39.17'	35.23'
6	89°35'	25.18'	25.00'	39.37	35.48'
7	90°25'	24.82'	25.00'	39.17'	35.23'
8	89°35'	25.18'	25.00'	39.37'	35.48'
9	89°37'	25.00'	24.85'	39.10'	36.24'
10	44°31'	91.80'	37.57'	71.35'	69.54'
11	44°31'	31.80'	13.02'	24.71'	24.09'

REVISIONS

BEAR LAKE MEADOWS UNITS NO. 1,2

Section 16 T. 14N R. 5E

book page

drawn by DRW date 10-80 scale 1" = 50'

TMS

Internet Copy