0 5 10 20 40

SCALE 1"=20' (18x18 PLAN SET)

LEGEND

BOUNDARY LINE

STREET CENTERLINE

PRIVATE

COMMON AREA

ADDRESS TABLE	
LOT	ADDRESS
1	951 N Harbor Village East Drive
2	947 N Harbor Village East Drive
3	943 N Harbor Village East Drive
4	939 N Harbor Village East Drive
5	935 N Harbor Village East Drive
6	931 N Harbor Village East Drive
7	927 N Harbor Village East Drive

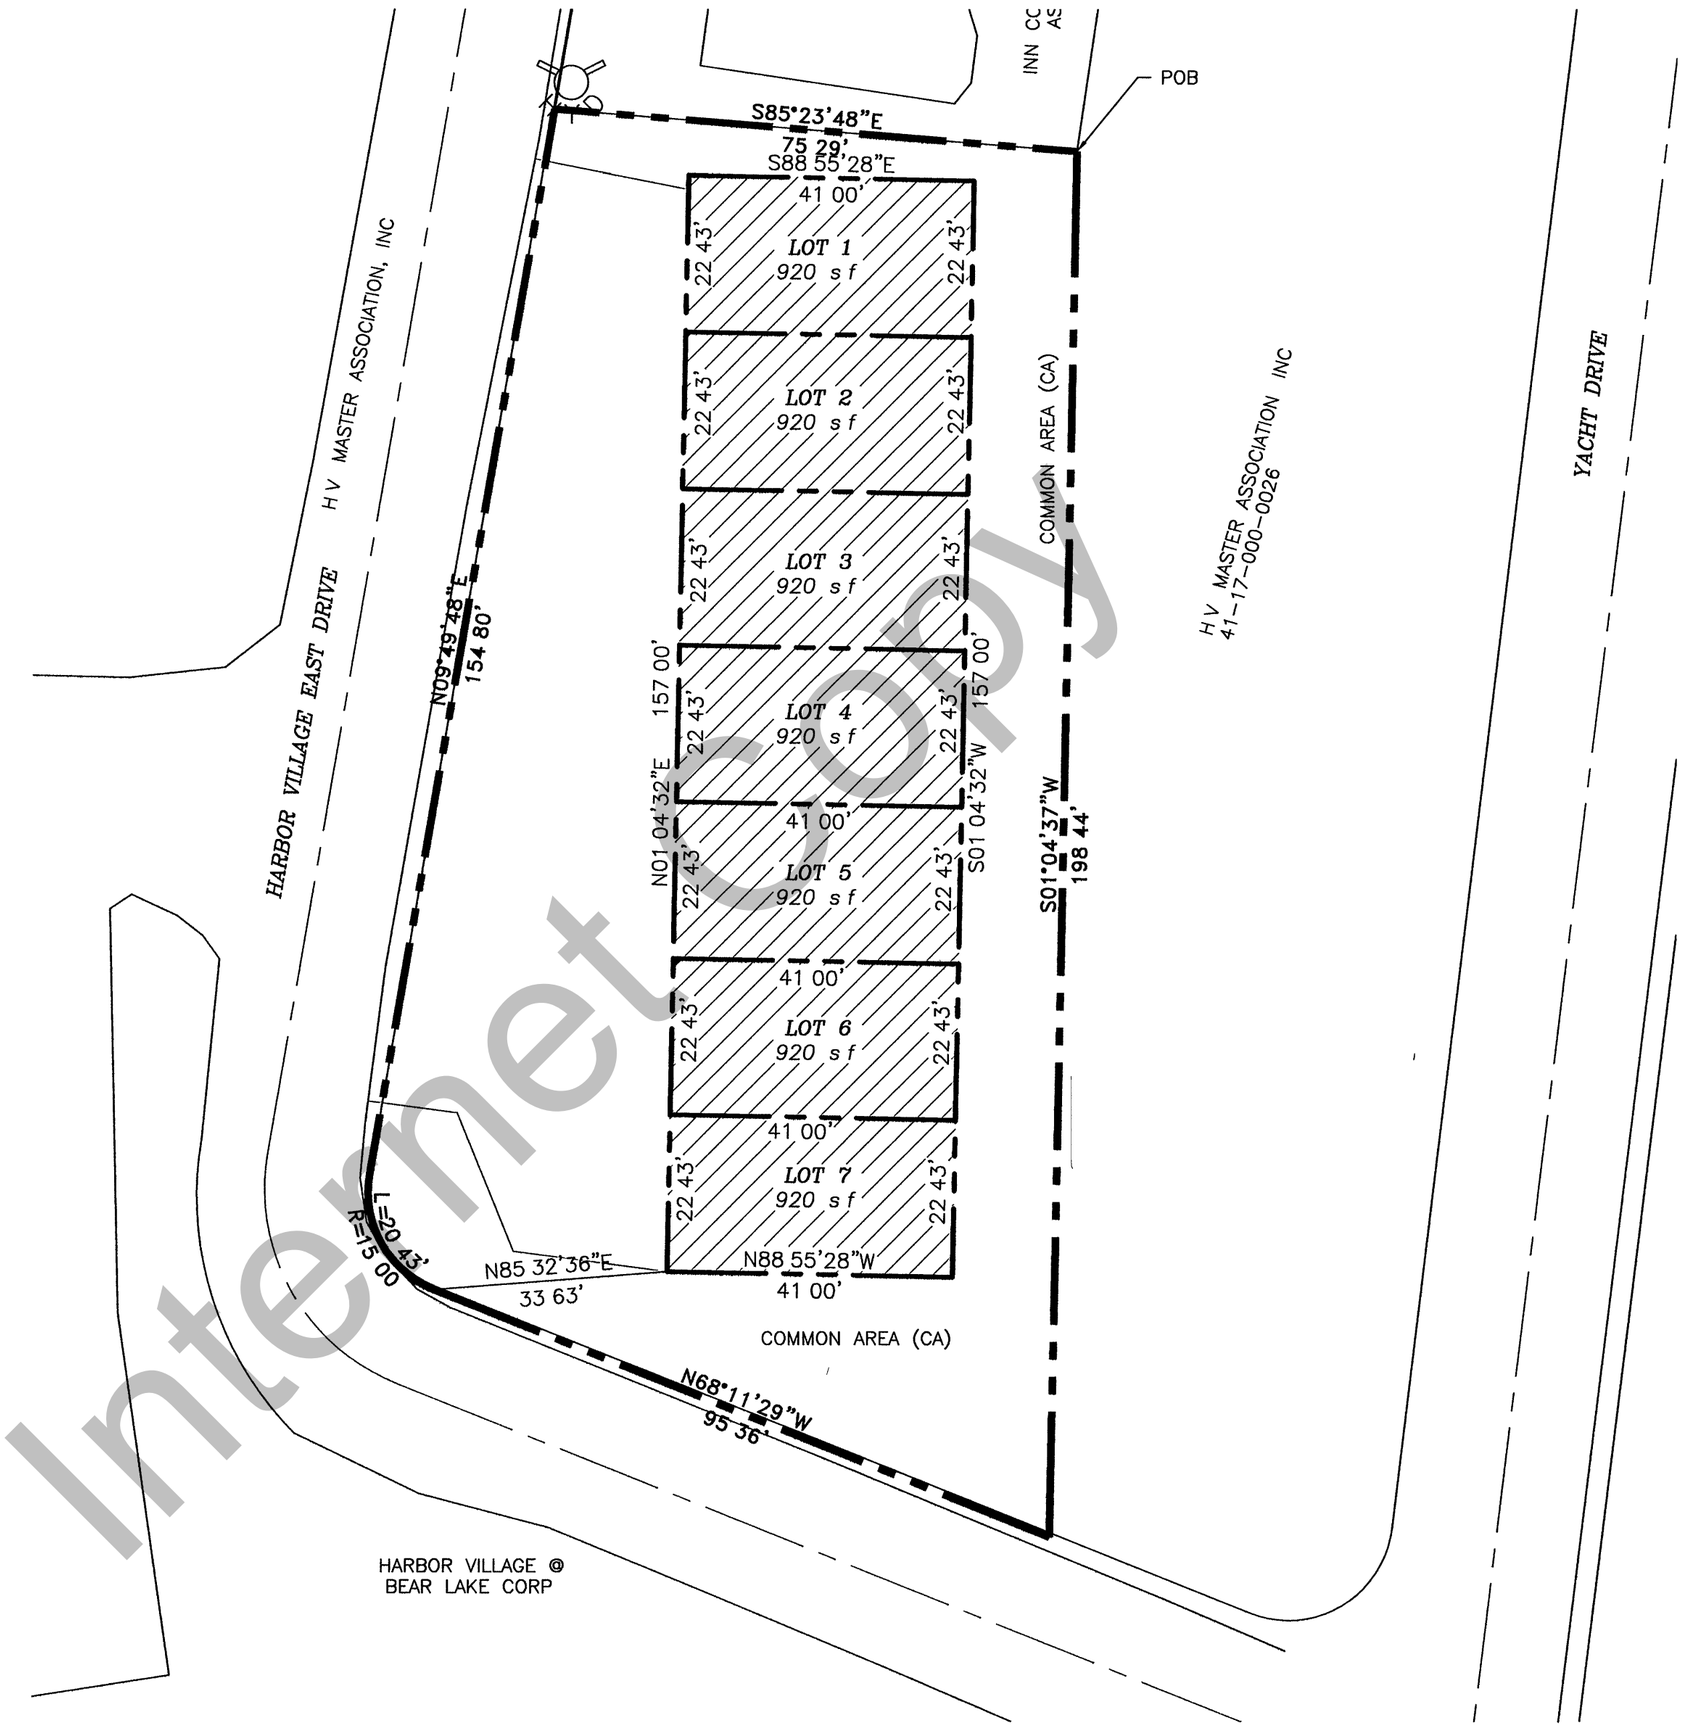

Internet Copy

41-17-270-LOTS

SHEET 1

ALLIANCE CONSULTING ENGINEERS
150 EAST 200 NORTH SUITE P
LOGAN, UTAH 84321
(435) 755-5121

PROJECT *HARBOR VIEW TOWNHOMES*

PART OF THE NORTHEAST QUARTER OF SECTION 17 OF ~~SECTION 16,~~ TOWNSHIP 14 NORTH, RANGE 5 EAST, SALT LAKE BASELINE & MERIDIAN
GARDEN CITY, UTAH

FINAL PLAT

SCALE	DATE
1"=20'	8-9-2021
DRAWN BY	DRAWING
BGL	