PLAT NO._____

BOOK_____ PAGE_____

CENTER SEC. 30
T14N, R5E
SLB & M

WEST 1027.37

SOUTH 1168.98

RICH COUNTY

SUB. S 1/2 SECTION 30 T. 14 N. R. 5 E., S.L.B.& M.
BRIDGERLAND VILLAGE PLAT 'B'

41-30-02-LOT

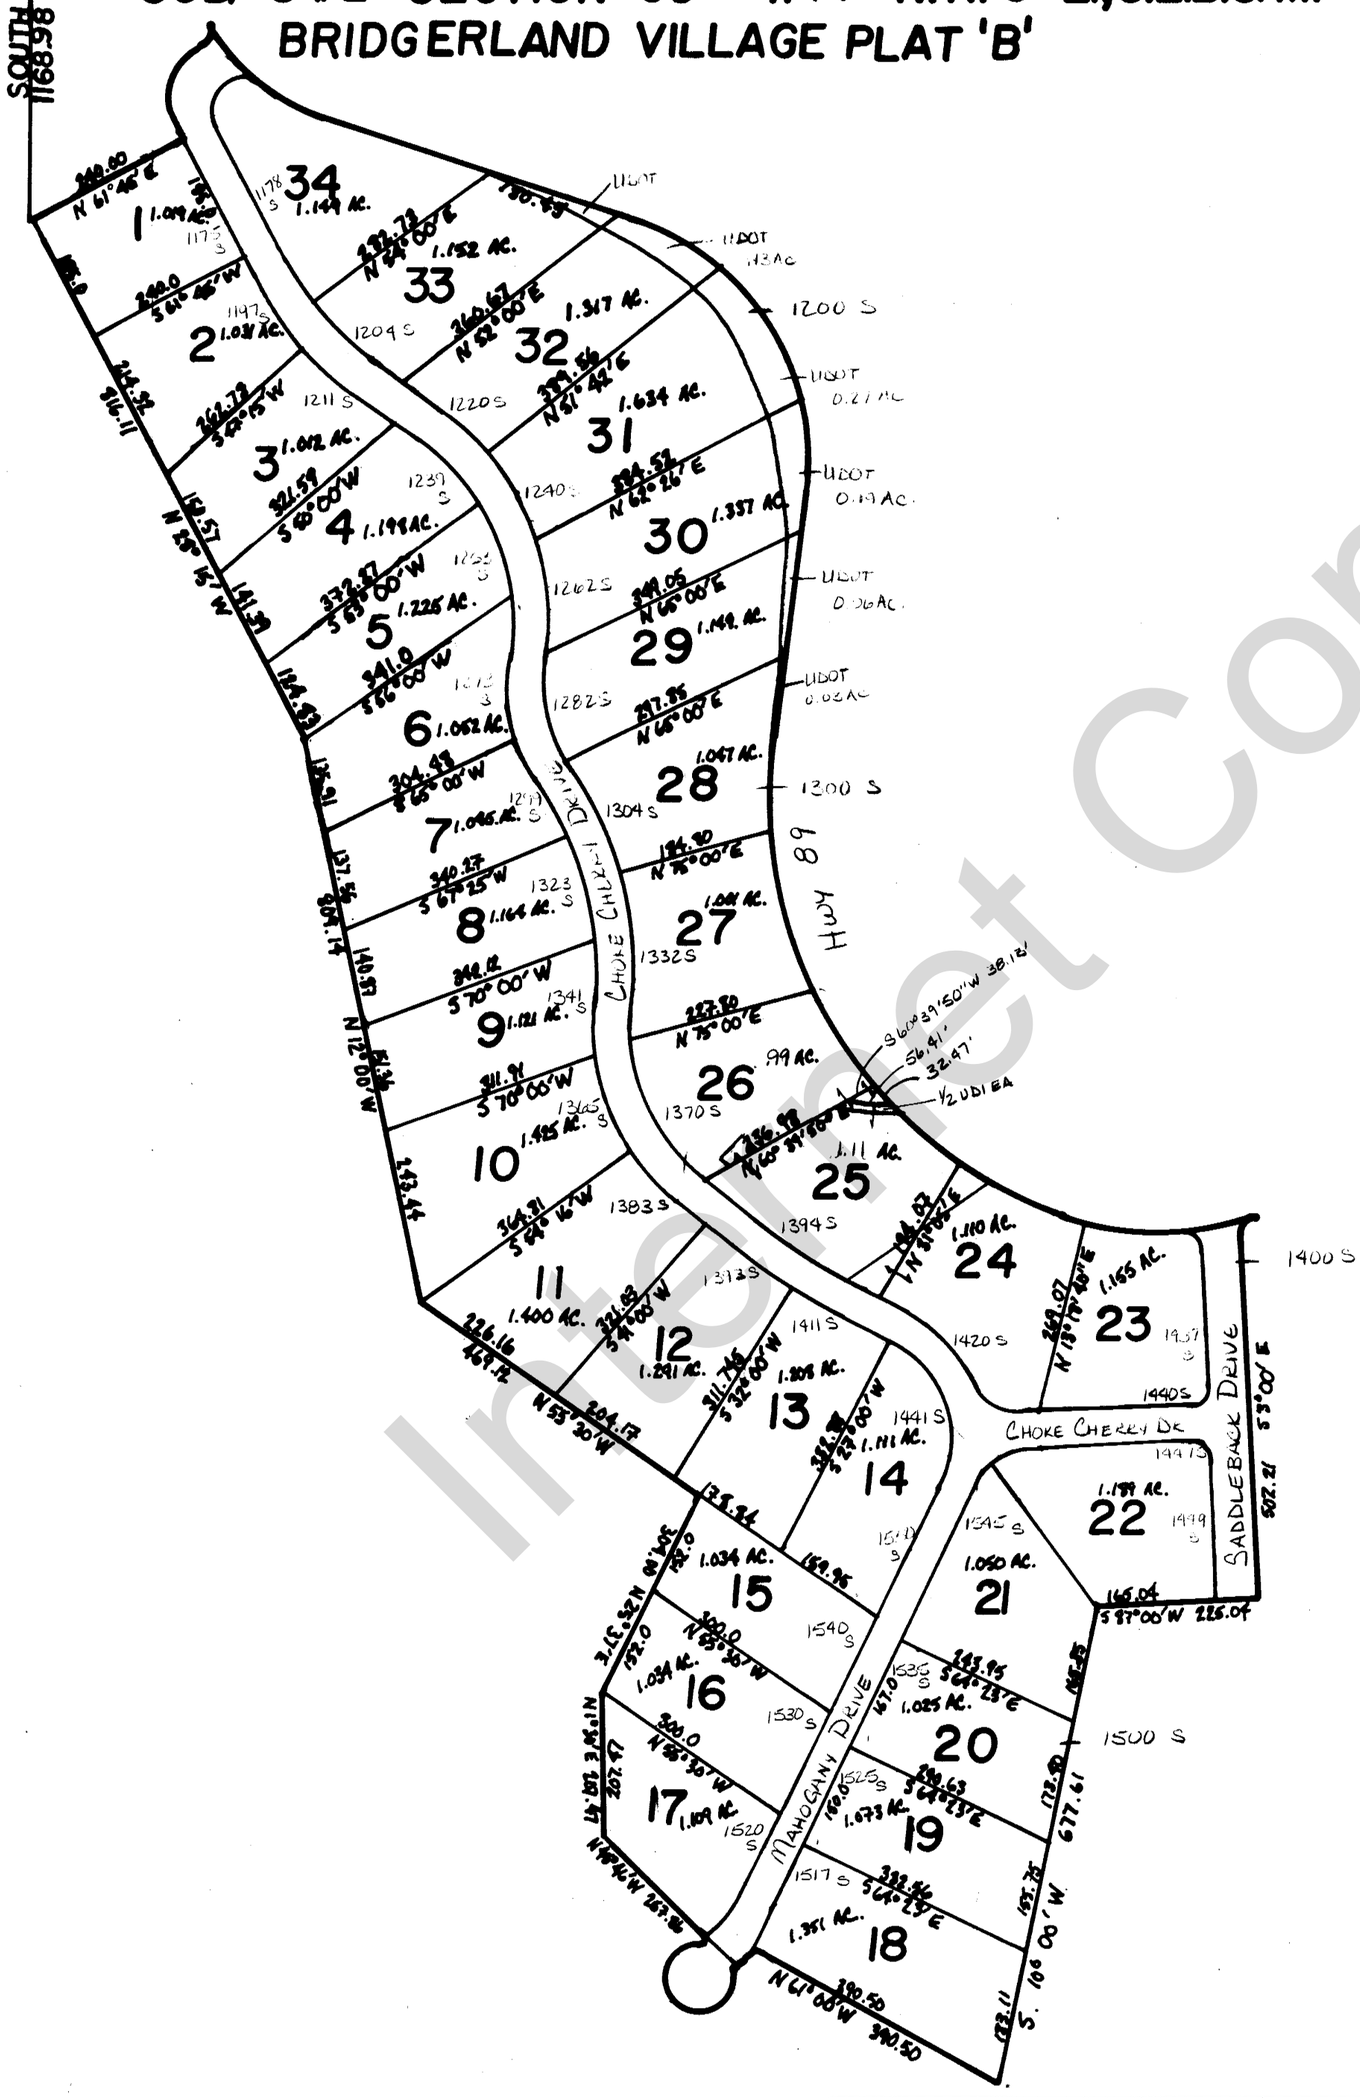

LOT NO.	NAME
1	BILL & ANN PROPERTIES, LLC
2	WINTLE.
3	
4	VARATINSKAS
5	BURCH W9-358
6	T. JOHNSON, TR DB-494 TERRY L. JOHNSON INVESTMENT LC
7	OLSON
8	HANSEN, TR
9	CARVEL & RUTH NYMAN, TR T9-709
10	KOTTER, TR
11	SUMMIT CREEK PARTNERSHIP
12	HALES 09.347
13	PORTER
14	KUREK
15	MILLER I10-550
16	JONES
17	SIEVERTS, TR
18	BITTON
19	HOSLEY, TR
20	
21	HOSLEY
22	THOMAS N8-078
23	NIELSEN, TR
24	ROBYN ZAMBA I9-259
25	CLAGON
26	LIECHTY 50% BENSON, TR 50%
27	
28	CHRISTENSEN
29	HENRIKSON, TR
30	GREGORY W. JONES ETUX, JR
31	HERZOG, TR 010-1717
32	KEARL ETAL
33	
34	JAMES TORGHELE ETUX, CO-TRUSTEES E7-291

Internet Copy

REVISIONS		

BRIDGERLAND VILLAGE PLAT 'B'

Section 30 T. 14 R. 5

drawn by MVH | date 10-80 | scale 1" = 200'

book ____ page ____