PLAT NO. _____

BOOK _____ PAGE _____

# RICH COUNTY

## SECTION 30 T. 14 N.R. 5 E., S.L.B.&M.

## SUB. IN SW 1/4

41-30-030-LOTS

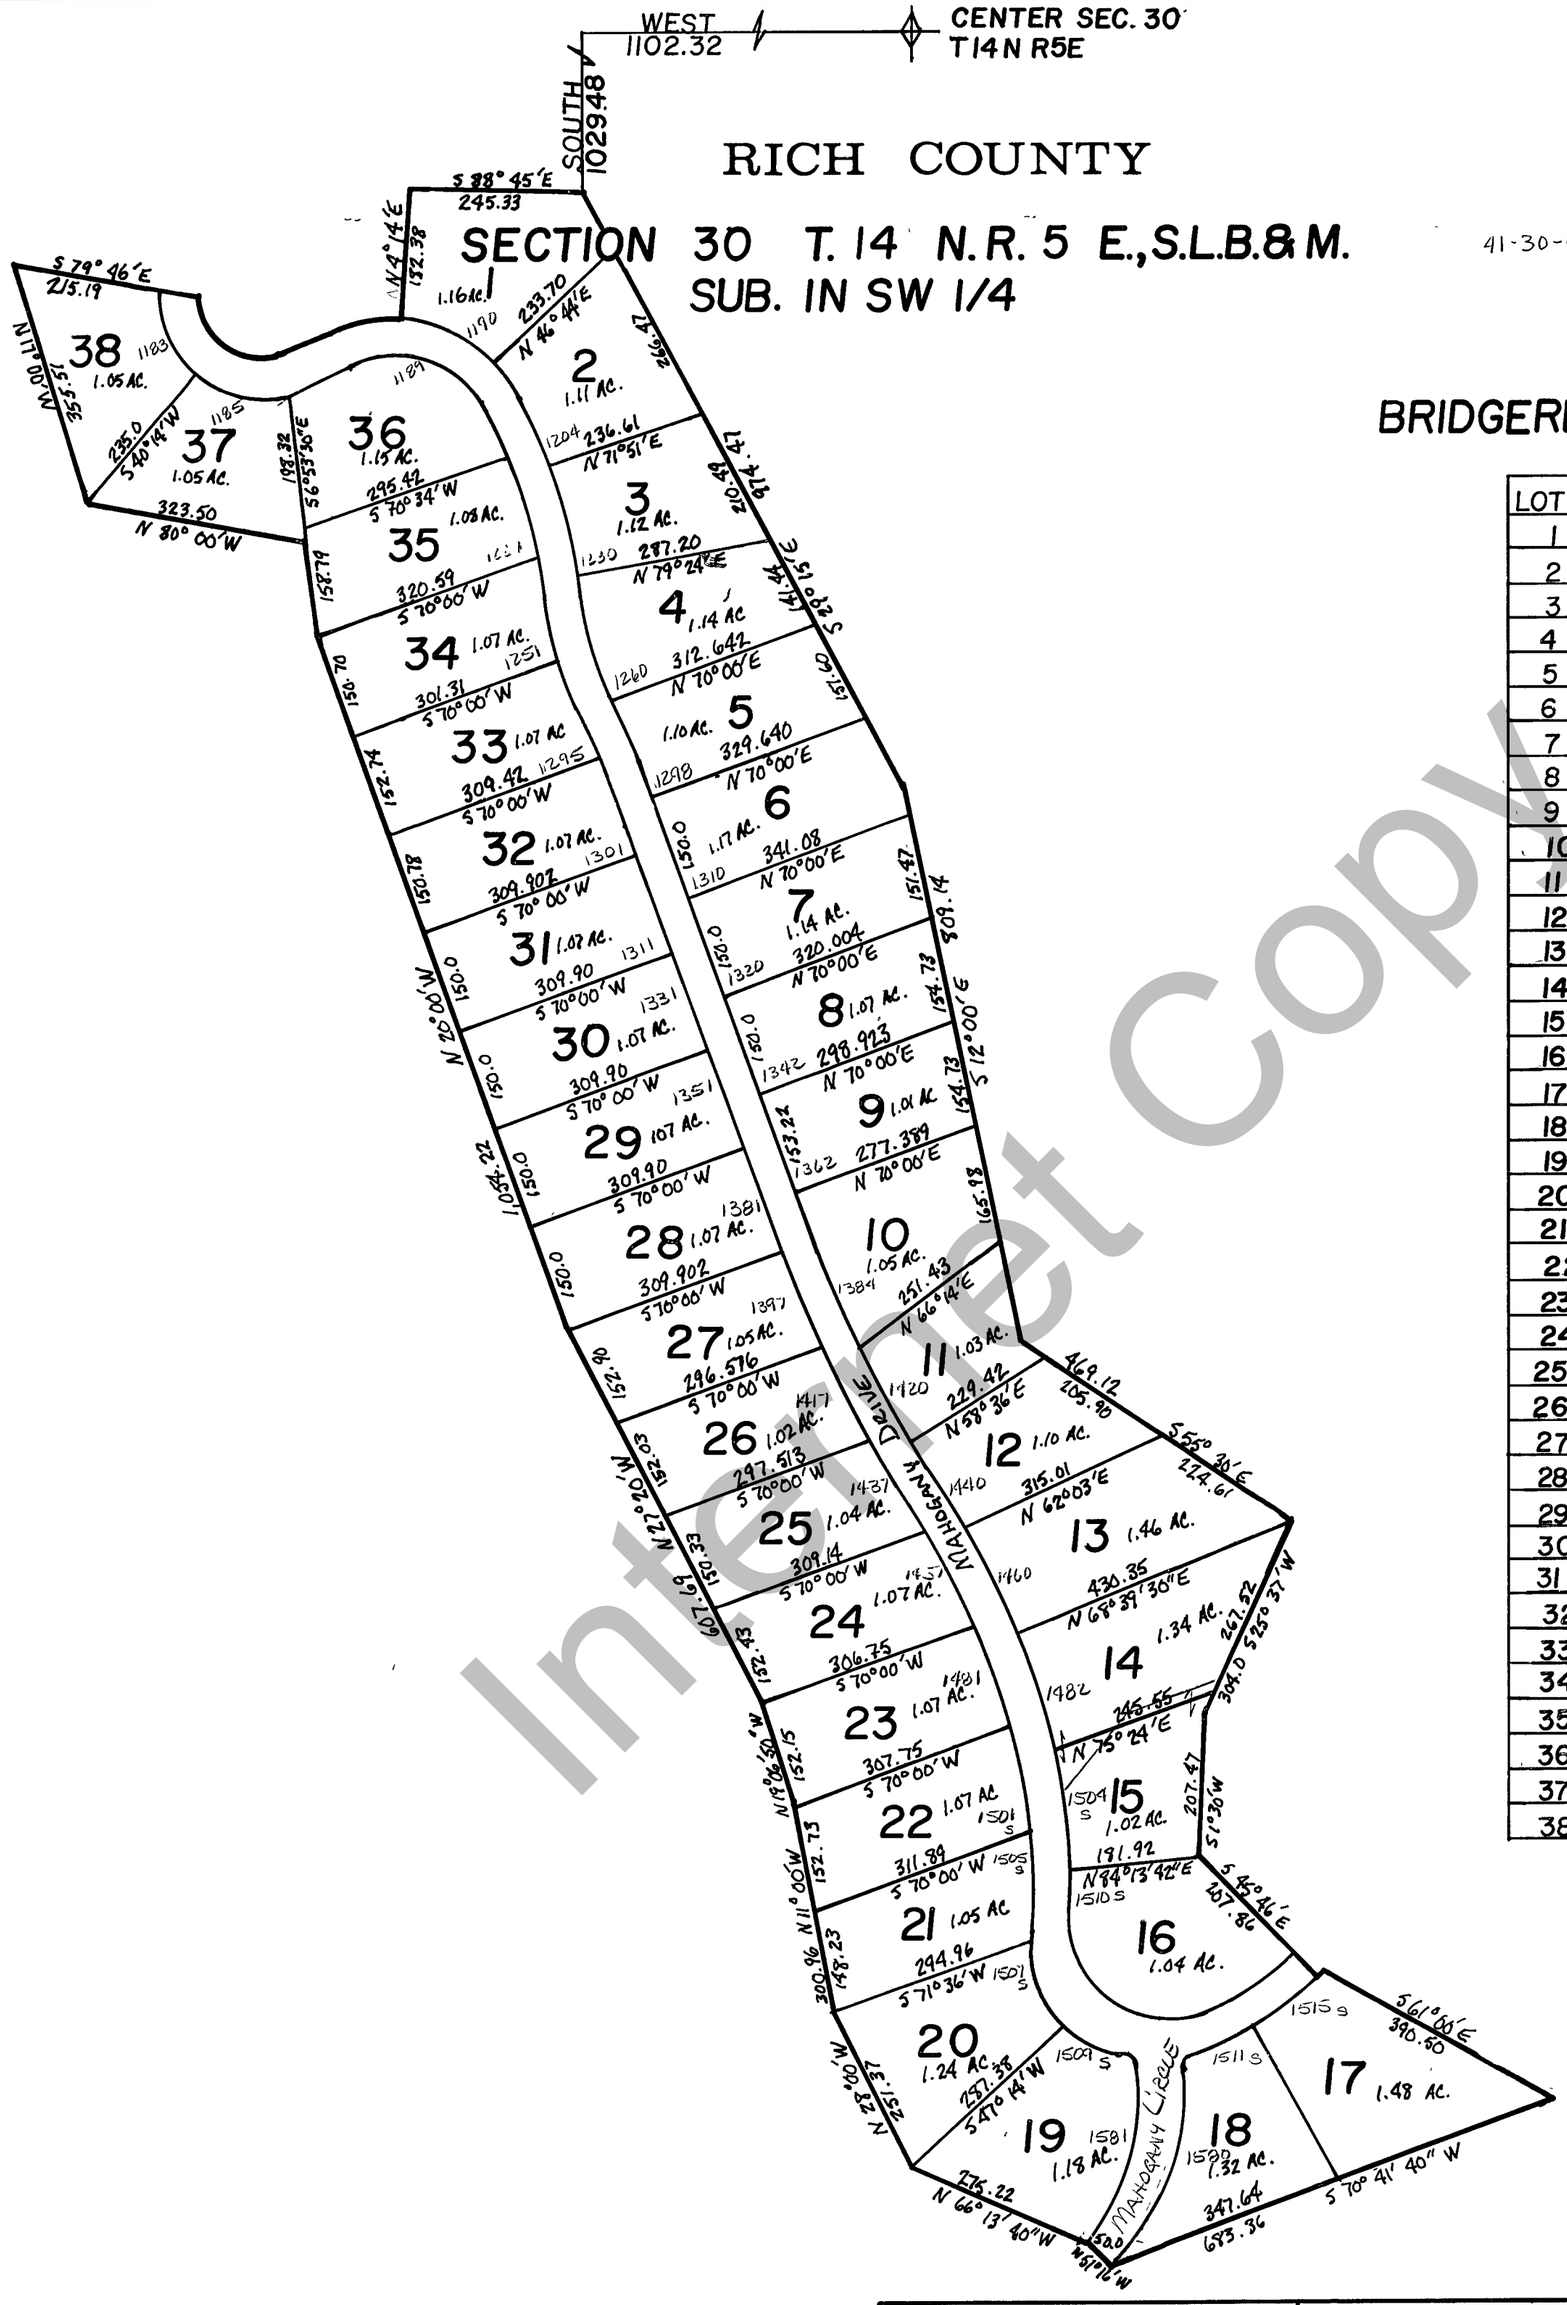


## BRIDGERLAND VILLAGE PLAT 'C'

| LOT NO. | NAME |
|---|---|
| 1 | PEIRCE, TR |
| 2 | BASKIN |
| 3 | JOHNSON 58-110 |
| 4 | SPRIET, TR |
| 5 | BOURNE |
| 6 | LOT EMMA, LLC |
| 7 | MALMBORG, TR 89-543-4 |
| 8 | ALBA FAMILY PROP, LLC |
| 9 | HANSEN, TR |
| 10 | HANSEN, TR |
| 11 | JOHANSEN |
| 12 | JAMES S WILSON MEMORIAL HOUSE LLC |
| 13 | SNOW |
| 14 | SORENSEN ID-2018 |
| 15 | BELL, TR. |
| 16 | NYMAN, TR |
| 17 | BITTON 119-835 |
| 18 | BITTON |
| 19 | ALLEN 010-903 |
| 20 | LAYLAND PROP LLC |
| 21 | WILSON, TR |
| 22 | MCCABE |
| 23 | VAN WAGONER & GERBER X9-247 |
| 24 | |
| 25 | BOLTON & GARDNER |
| 26 | HALL Y8-324 |
| 27 | BAY |
| 28 | HAIDRI ENIX |
| 29 | HAIDRI ENIL |
| 30 | WILLIAMS, TR |
| 31 | BOWEN, TR |
| 32 | ROBINSON |
| 33 | SPRIET, TR |
| 34 | LINNELL L7-306 |
| 35 | FINNERTY, TR |
| 36 | |
| 37 | STOWERS, TR |
| 38 | WINTER, TR |

Internet Copy

| REVISIONS | | |
|---|---|---|
| | | |
| | | |
| | | |
| | | |
| | | |

BRIDGERLAND VILLAGE PLAT 'C'

Section 30 T. 14 R. 5

drawn by MVH | date 10-80

book _____ page _____

scale 1" = 200'