PLAT NO. _____

BOOK _____ PAGE _____

THE COTTAGES AT BLUEWATER SUBDIVISION PHASE 2

A PART OF THE S.E. 1/4 OF SECT. 33
TOWNSHIP 14 NORTH, RANGE 5 EAST S.L.B.&M.
GARDEN CITY, RICH COUNTY, UTAH

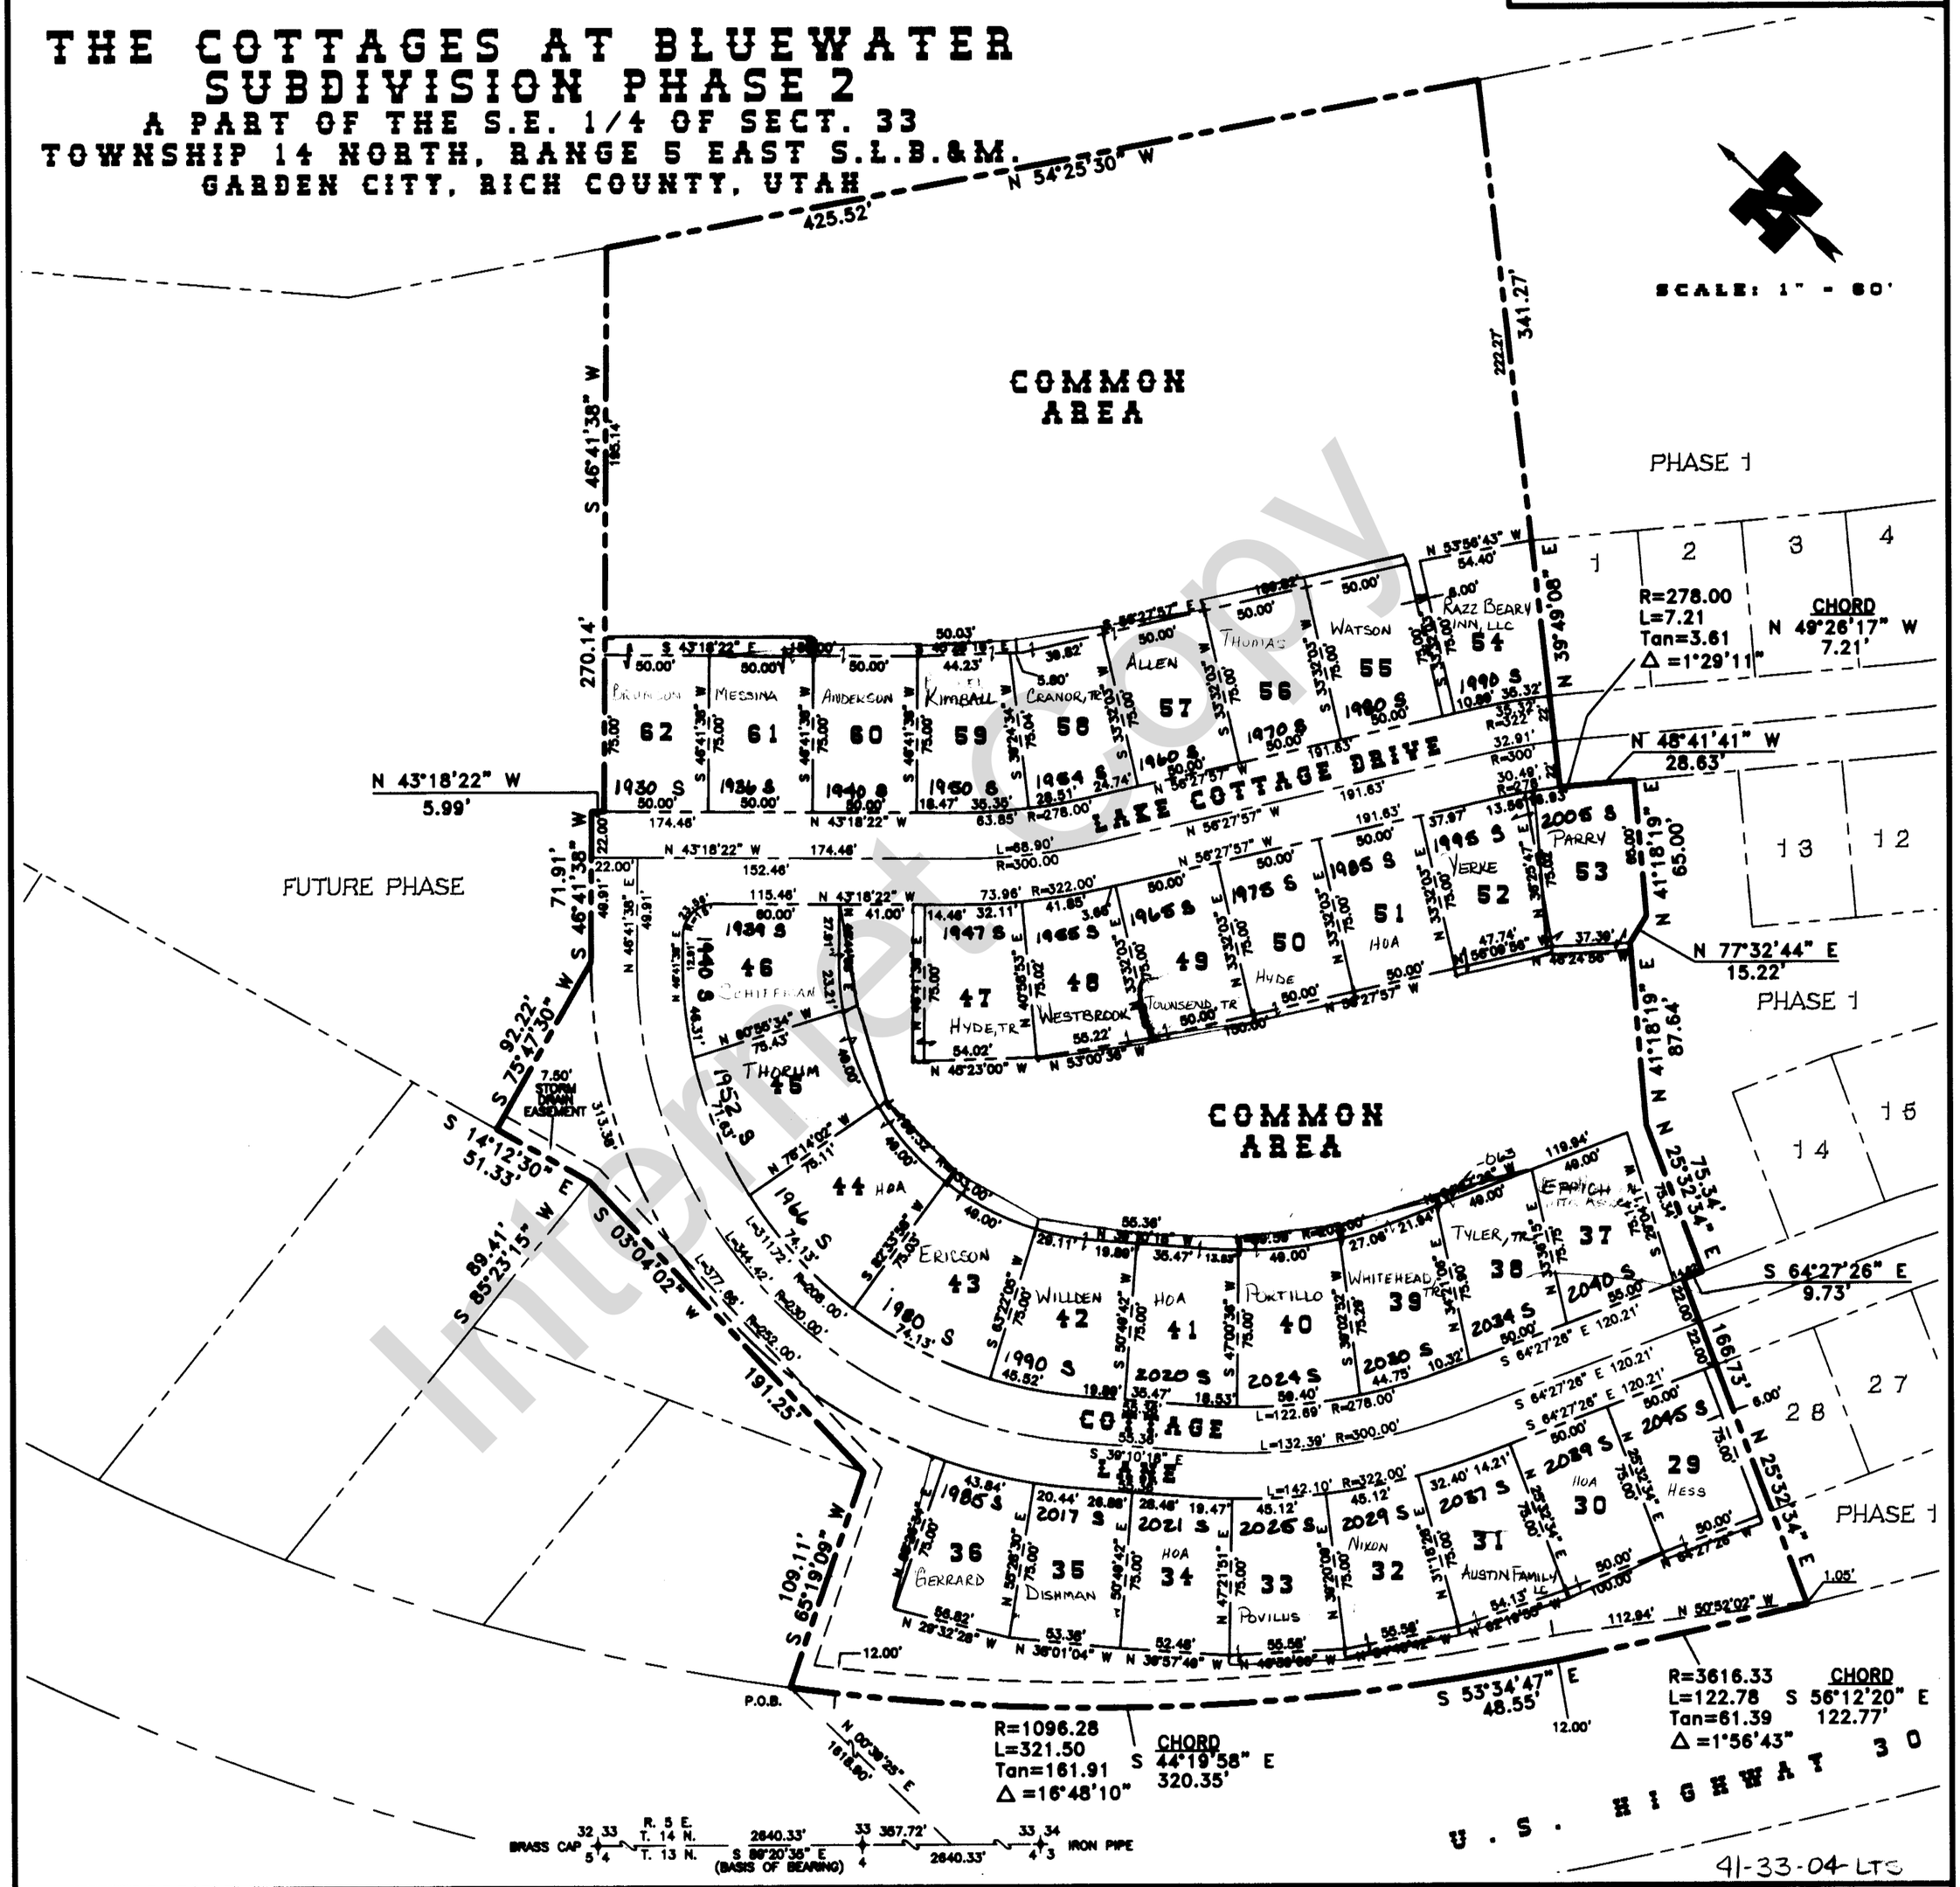

Internet Copy

41-33-04-LTS

JSK
SURVEYING & DRAFTING INC.
PO BOX 300 o WELLSVILLE, UTAH 84339
(435) 245-9090 * TOLL FREE 1-888-420-0268

REVISIONS:

THE COTTAGES @ BLUEWATER PHASE 2

SECTION: 33
T: 14 N, R: 5 E
S.L.B.&M.

BOOK _____
PAGE _____

SCALE: 1"=60'