PLAT NO. _____

BOOK _____ PAGE _____

RICH COUNTY

SCALE - 1" = 200'

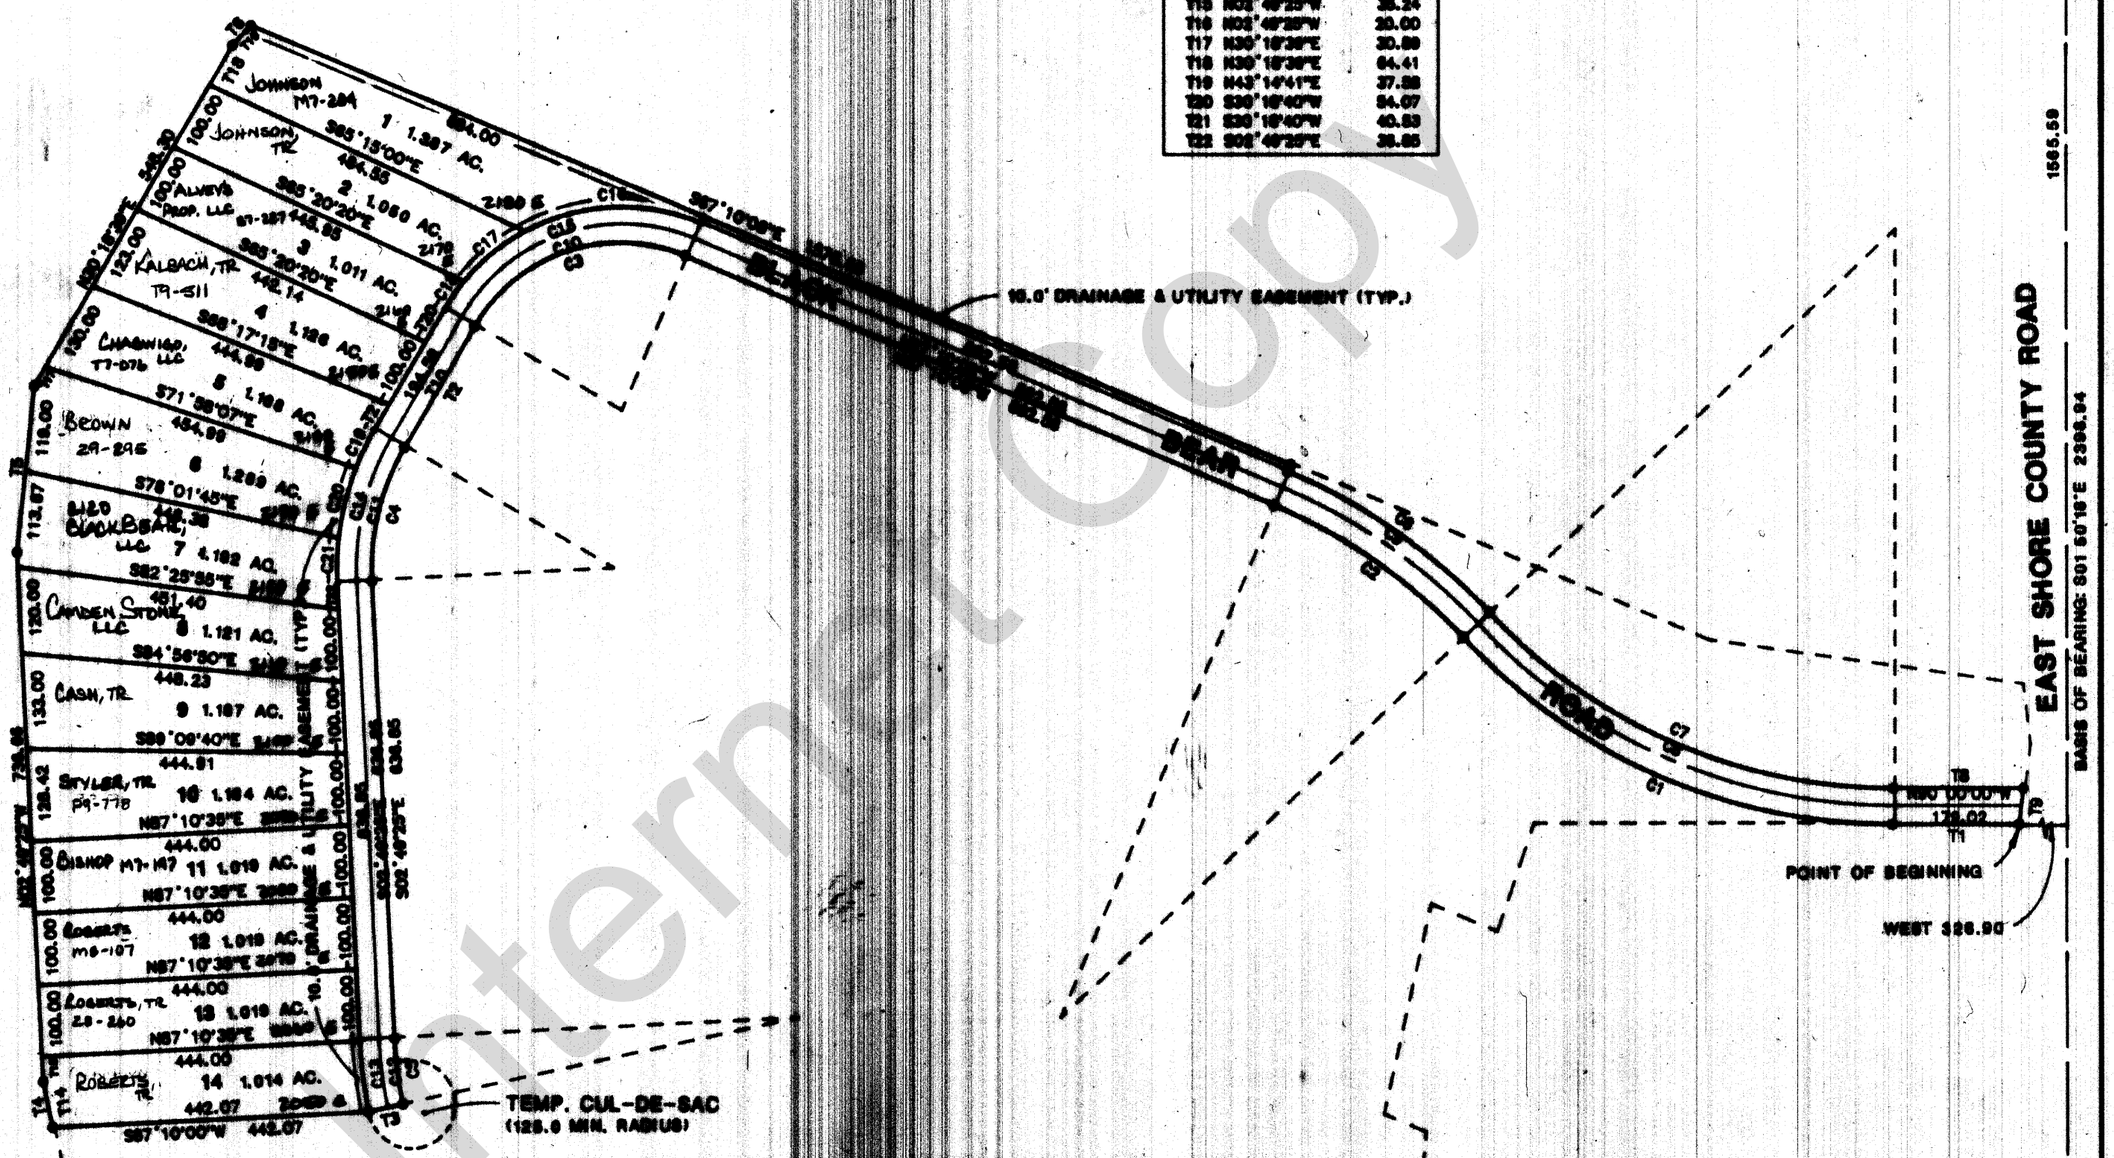

"T" TABLE

NO.	BEARING	DISTANCE
T1	N90°00'00"W	175.97
T2	S30°18'40"W	194.59
T3	S77°48'52"W	50.00
T4	N11°43'34"W	65.18
T5	N06°04'41"E	232.65
T6	N43°14'41"E	37.58
T7	S22°49'52"W	10.00
T8	N90°00'00"E	182.07
T9	S06°57'12"W	50.37
T10	S30°18'40"W	194.59
T11	N22°49'52"E	10.00
T12	S77°48'52"W	25.00
T13	S77°48'52"W	25.00
T14	N11°43'34"W	65.18
T15	N02°49'25"W	35.24
T16	N02°49'25"W	20.00
T17	N30°18'36"E	30.59
T18	N30°18'36"E	64.41
T19	N43°14'41"E	37.58
T20	S30°18'40"W	54.07
T21	S30°18'40"W	40.53
T22	S02°49'25"E	36.85

CURVE DATA TABLE

NO.	BEARING	[illegible]	[illegible]	RADIUS	LENGTH	TAN
C1	N66°35'13"W	[illegible]	[illegible]	[illegible]	674.24	357.23
C2	N55°10'17"W	[illegible]	[illegible]	775.00	324.56	164.69
C3	S71°34'16"W	[illegible]	[illegible]	[illegible]	338.46	206.16
C4	S13°44'37"W	[illegible]	[illegible]	[illegible]	193.73	[illegible]
C5	S07°30'17"E	[illegible]	[illegible]	[illegible]	91.83	46.02
C6	S55°10'17"E	[illegible]	[illegible]	[illegible]	345.50	175.32
C7	S66°35'13"E	[illegible]	[illegible]	775.00	633.38	335.58
C8	N66°35'13"W	[illegible]	[illegible]	[illegible]	653.81	346.41
C9	N55°10'17"W	[illegible]	[illegible]	[illegible]	335.03	170.01
C10	S71°34'16"W	[illegible]	[illegible]	[illegible]	374.46	228.09
C11	S13°44'36"W	[illegible]	[illegible]	[illegible]	208.19	107.10
C12	S07°30'17"E	[illegible]	[illegible]	[illegible]	95.92	48.06
C13	N07°30'17"W	[illegible]	[illegible]	612.00	100.00	50.11
C14	N13°44'36"E	[illegible]	[illegible]	[illegible]	222.65	114.53
C15	N71°34'16"E	[illegible]	[illegible]	[illegible]	410.47	[illegible]
C16	S87°22'27"W	[illegible]	[illegible]	[illegible]	253.28	[illegible]
C17	S50°47'23"W	[illegible]	[illegible]	[illegible]	110.70	[illegible]
C18	S34°59'12"W	[illegible]	[illegible]	[illegible]	46.52	23.31
C19	S25°53'06"W	[illegible]	[illegible]	[illegible]	56.47	[illegible]
C20	S14°01'06"W	[illegible]	[illegible]	[illegible]	100.00	[illegible]
C21	S01°52'36"W	[illegible]	[illegible]	[illegible]	63.18	31.66

42-04-01-Lts

SURVEYING ASSOCIATES
CIVIL ENGINEERS - LAND SURVEYORS
366 WEST 500 NORTH OREM, UTAH 84057 (801) 224-3000

NORTH EDEN ESTATES	SECTION 4, T14N R6E	BOOK	PAGE
		SCALE: 1" = 200'	

Internal Copy